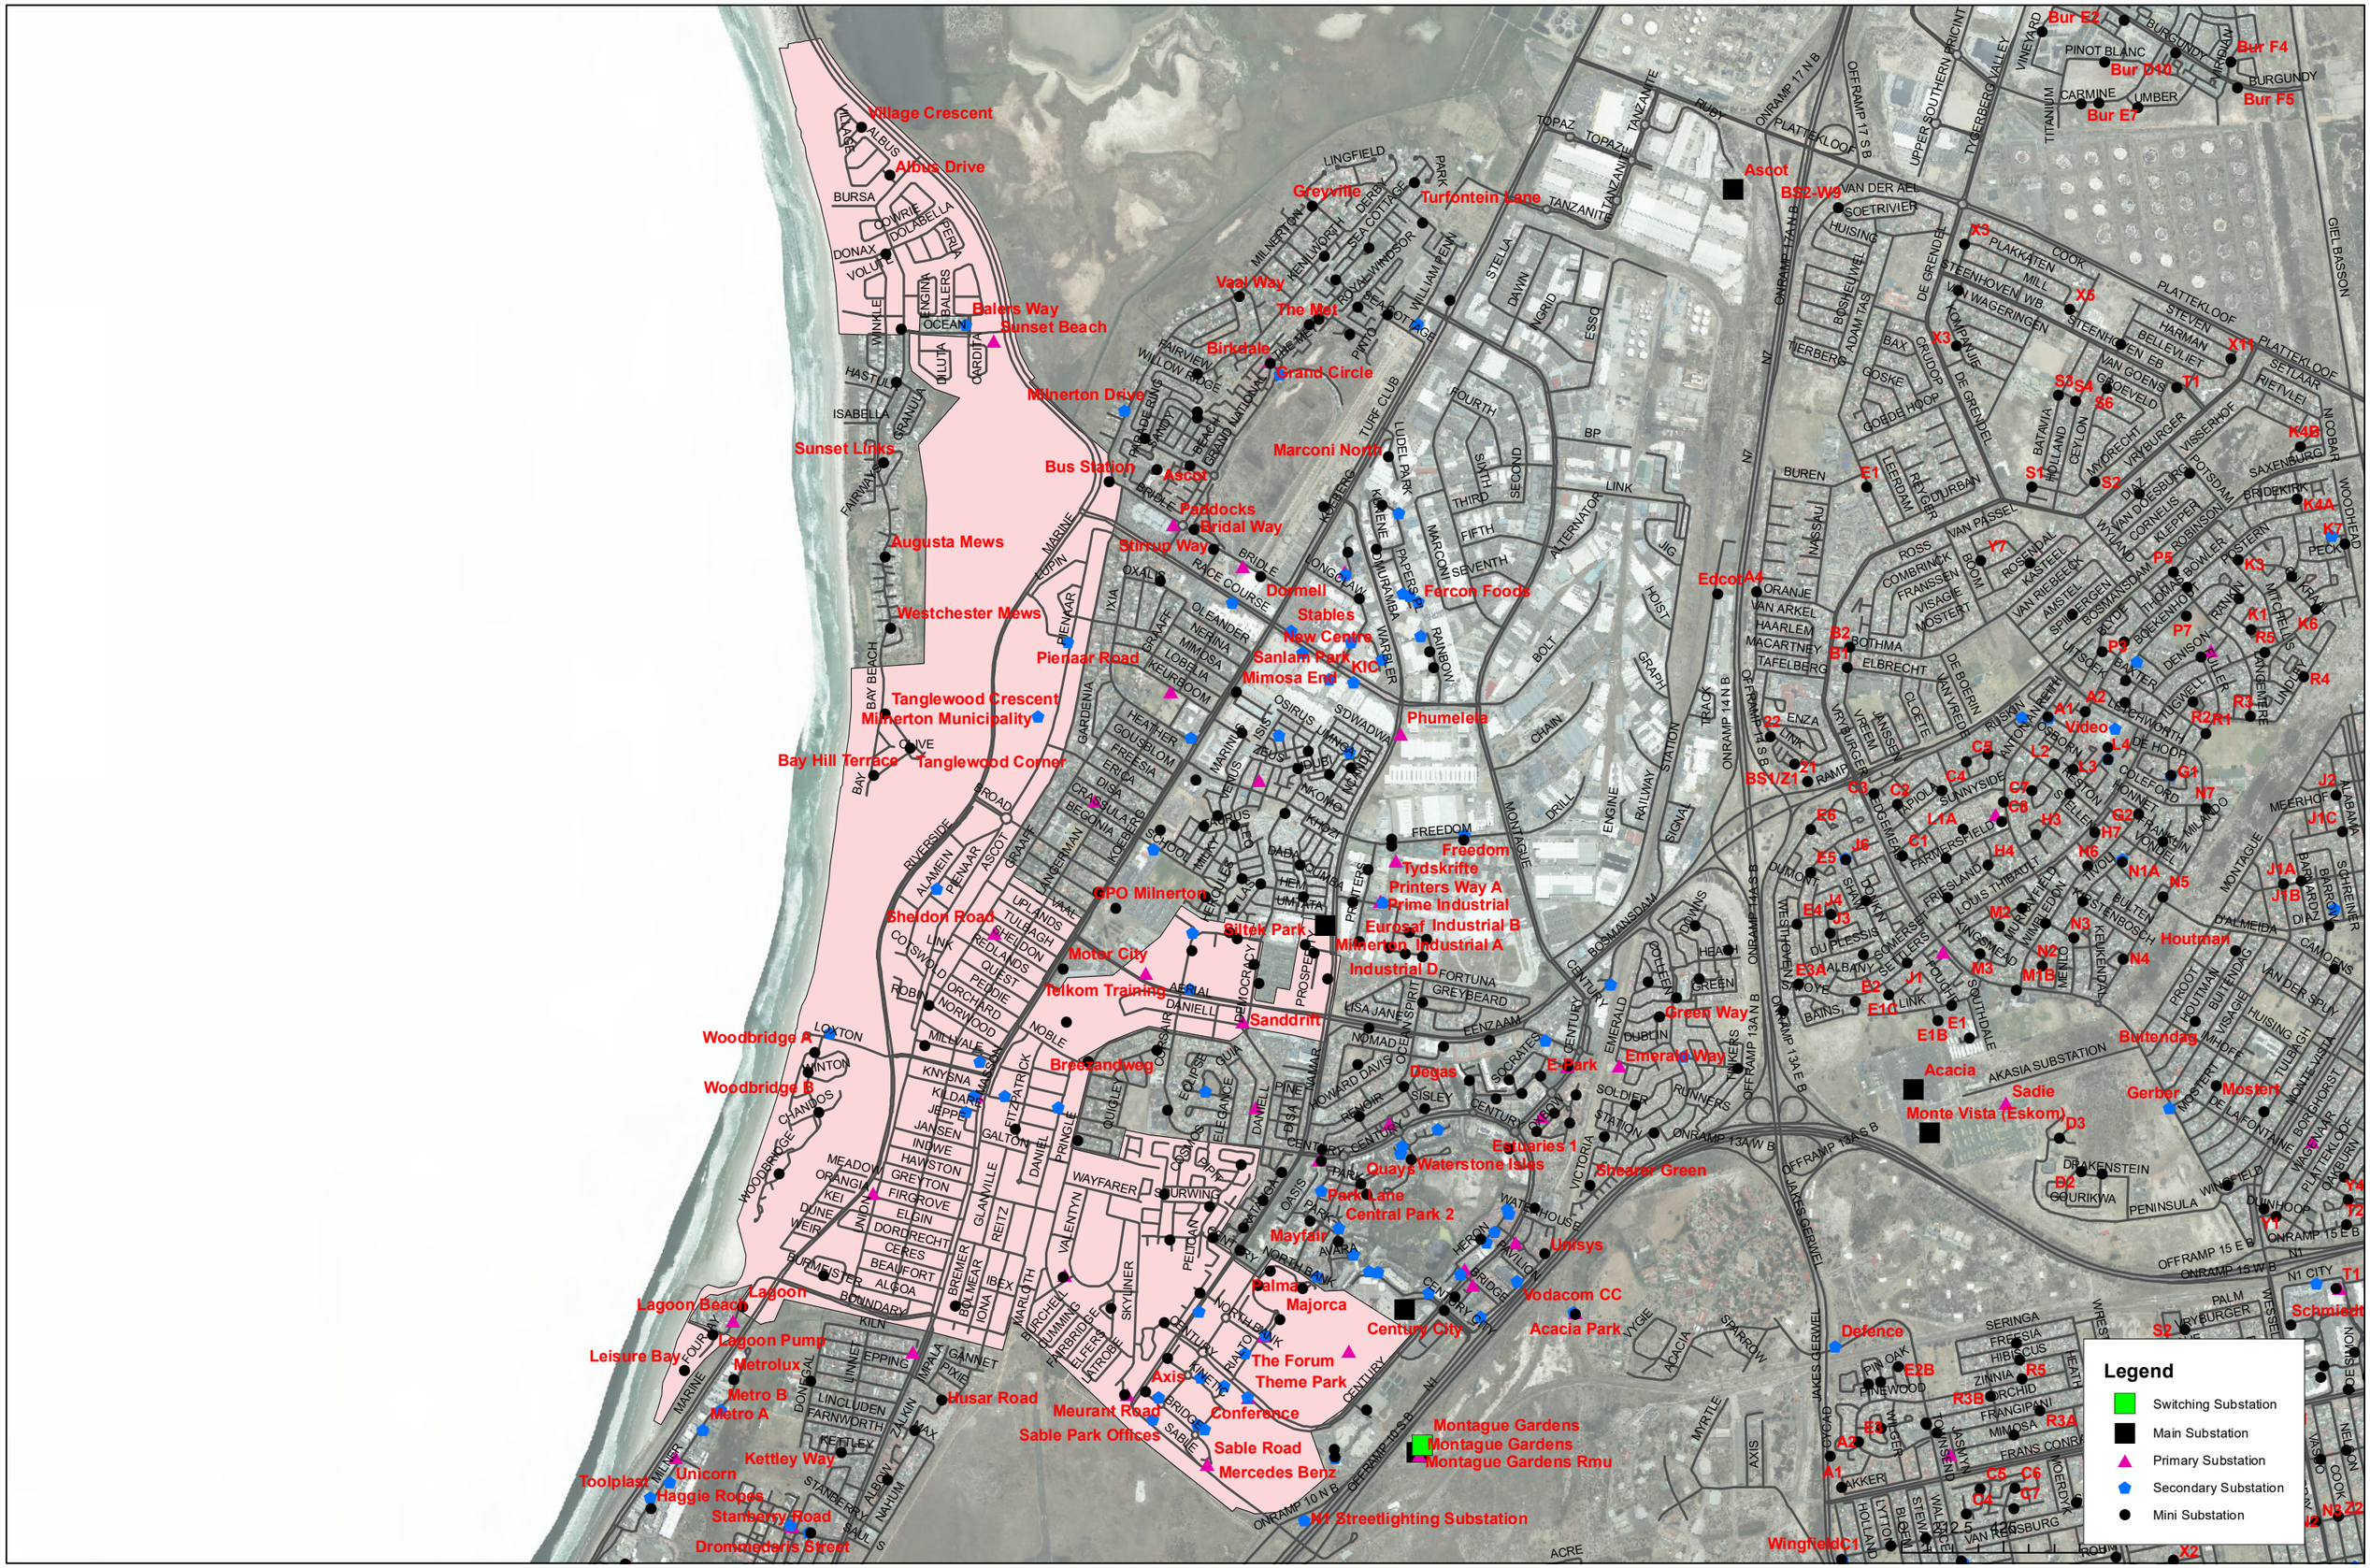

NORTH

NOTES

CITY OF CAPE TOWN
ISIXEKO SASEKAPA
STAD KAAPSTAD

CITY OF CAPE TOWN

1 December 2023

DRAWN:	DESIGN:	SCALE:
D.DE VILLIERS	A van ZYL	1:24 000

ELECTRICITY SERVICES PLAN

CENTURY CITY (LHS)