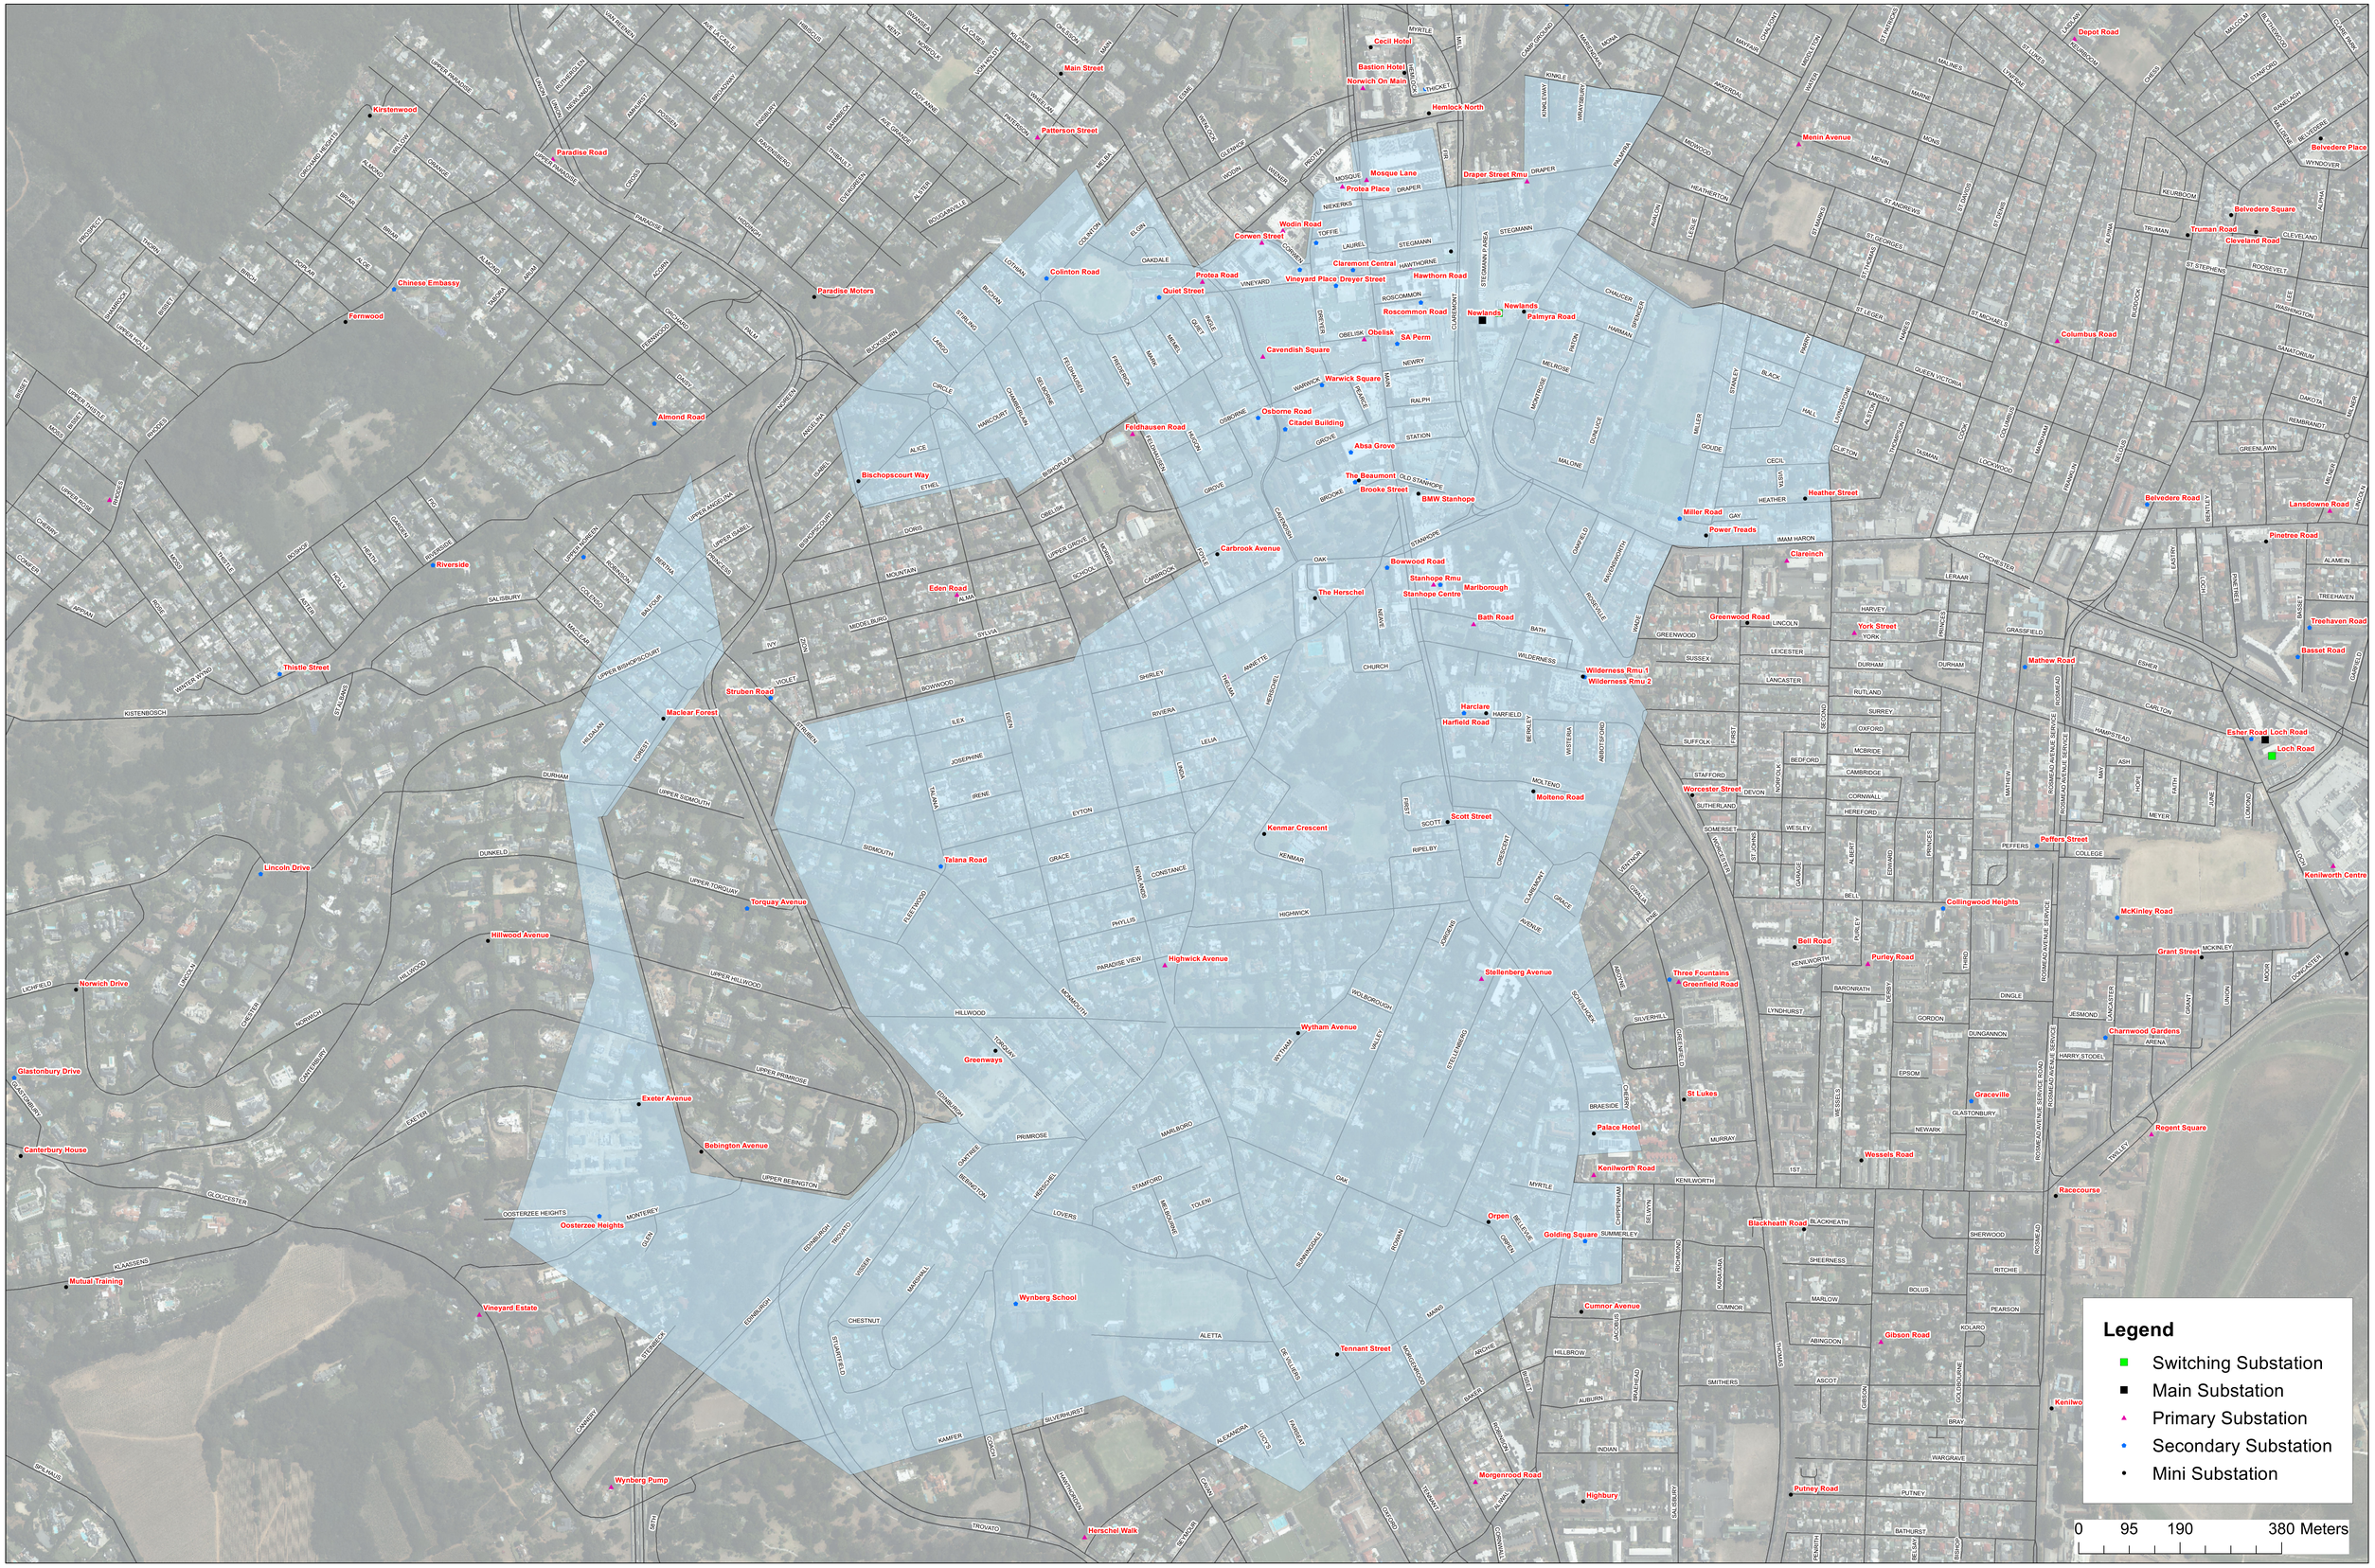

NOTES

NORTH

CITY OF CAPE TOWN
ISIXEKO SASEKAPA
STAD KAAPSTAD
Making progress possible. Together
CITY OF CAPE TOWN ITEMBELO SASEKAPA I STAD KAPSTAD

CITY OF CAPE TOWN

22 May 2024

DRAWN:	DESIGN:	SCALE:
M.POSTINGS	A van ZYL	1:3,842

ELECTRICITY SERVICES PLAN

NEWLANDS 1(LHS)
BB_A