00_GROUND FLOOR

KEY

- Retail
- Residential Units
- Creche
- Hotel
- Existing Civic Buildings
- Tree Root Protection Zone
- Existing Trees Retained
- Existing Trees to be Removed
- Existing Dead Trees

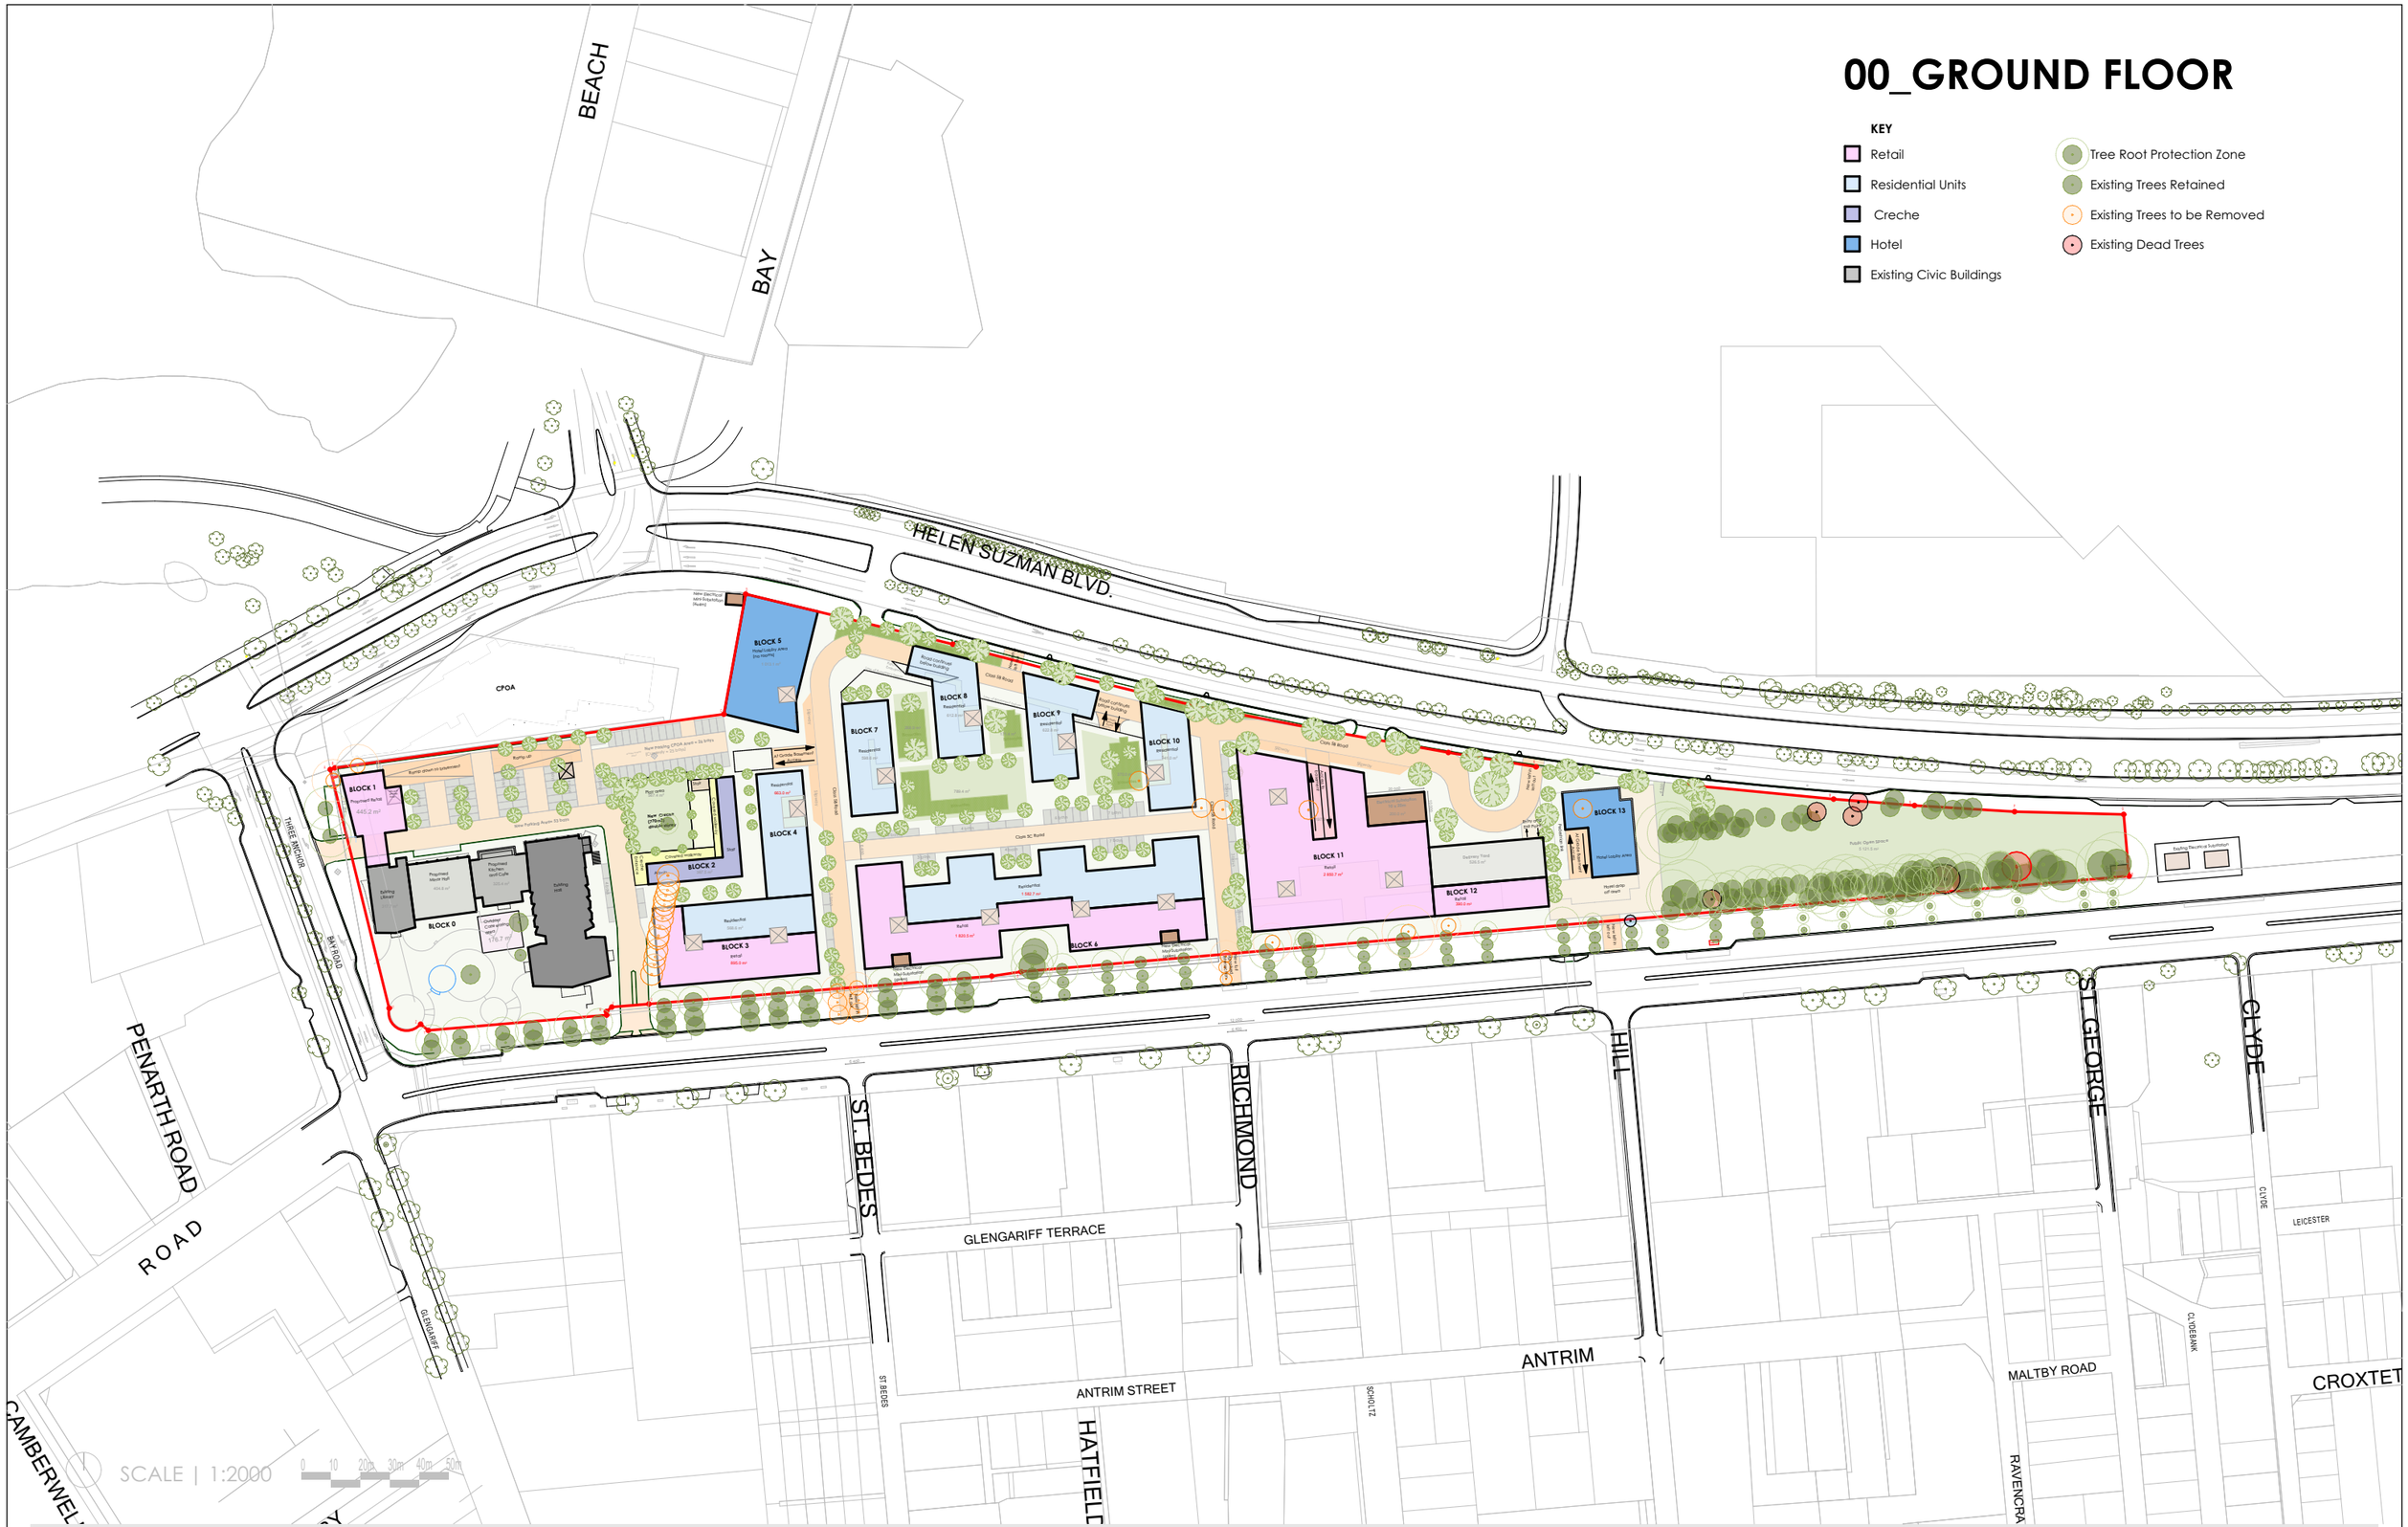

ACG ARCHITECTS (PTY) LTD

CAPE TOWN:
398 ALBERT ROAD
SALT RIVER
TEL.: +27 21 448 6615
E-MAIL: acg@acgarchitects.co.za

2409 **Three Anchor Bay Development**

2026/05/29

C:\Users\Nazneen\ACG Architects\Jobs - Documents\2409 Green Point Three Anchor Bay\01_Drawings\01 Current\Stage 2\ArchiCAD \2409 Green Point 3 Anchor Bay_Development Concept_20260527.pln