



CITY OF CAPE TOWN
ISIXEKO SASEKAPA
STAD KAAPSTAD

Case ID 1500169371

**Erf 26397, 25 Blomendal Boulevard,
Bottelary Smallholdings 2, Kuilsrivier
(Stellenbosch)**

Development Management

This cover page is added by the City of Cape Town as part of our standard branding and document-management process. It does not indicate that the City authored, verified or endorses the submission. All application documents remain the responsibility of the applicant and the City assesses them as submitted. Any errors or discrepancies will be addressed through the normal land use assessment process.

All rights reserved. No part of this data may be reproduced or transmitted without written permission from the Development Management Department of the City of Cape Town. This document is available on the City of Cape Town website (www.capetown.gov.za/LandUseNotices) for a limited time. Please do not host the document independently; you may link to it from the City's site. Documents downloaded from any other website cannot be verified for authenticity.

19 August 2026

The District Manager

Department of Planning and Building Development Management
City of Cape Town: Tygerberg District
Private Bag X4
Parow, 7499



Dear Sir/Madam,

APPLICATION IN TERMS OF SECTION 42(m) OF THE MPBL FOR PERMISSION REQUIRED IN TERMS OF THE CONDITIONS OF APPROVAL: ERVEN 28226 AND 28227 (REGISTERED AS ERF 26397), KUILSRIVIER

Application is hereby made, on behalf of the registered owner, Amphoria (Pty) Ltd, in terms of Section 42(m) of the City of Cape Town Municipal Planning By-Law, 2015 (MPBL), for the permission required in terms of the conditions of approval of the previous application (references 70379121 / 1500135043). The application gives effect to the said conditions of approval, which require an electrical substation, being a utility service, to be provided on the property, being Erven 28226 and 28227, Kuilsriver (registered as Erf 26397 and held under Certificate of Consolidated Title

In order to accommodate the substation, one (1) portion (Portion 1, 12m²) is excised from each of Erf 28226 and Erf 28227, leaving Remainders of 2789m² (Community 1) and 15143m² (General Residential 4) respectively. Both portions are rezoned to Utility and consolidated into a single land unit of 24m² (Figure abcdC), on which the substation is to be constructed. All extents are approximate and subject to final survey.

Erf 28226 is zoned Community 1, which does not provide for a utility service, while Erf 28227 is zoned General Residential 4, under which a utility service is permitted only by way of a consent use. Portion 1 of each erf is accordingly rezoned to Utility, both to authorise the substation and so that the two portions carry a common zoning and can be consolidated. As the application includes a rezoning, it cannot be dealt with as an exempted subdivision in terms of Section 67 of the MPBL; the permission is accordingly sought in terms of Section 42(m), the application arising directly from the need to fulfil the previous conditions of approval.

Please find herewith attached the following:

1. Application Form
2. Power of Attorney
3. Resolution
4. Title Deed
5. General Plan
6. Locality Plan
7. Subdivision and Consolidation Plan
8. Previous Approvals

It is accordingly requested that the permission required in terms of the conditions of approval, together with the associated subdivision, rezoning and consolidation described above, be granted.

Trust the abovementioned suffices.

Kind Regards,


Karla Burger

For and on behalf of ELCO Property Developments

ERF 28226 & 28227,
KUILSRIVER
(Registered as Erf 26397)

SUBDIVISION & CONSOLIDATION
PLAN

SUBDIVISION TABLE - ERF 28226			
Description	Portions	%	AREA (m ²)
Remainder (Community 1)	1	99	2789
Portion 1 (Utility)	1	1	12
Total	2	100	2801

SUBDIVISION TABLE - ERF 28227			
Description	Portions	%	AREA (m ²)
Remainder (General Residential 4)	1	99	15143
Portion 1 (Utility)	1	1	12
Total	2	100	15155



CONSOLIDATION TABLE - FIGURE abcdC		
Description	%	AREA (m ²)
Ptn 1 of Erf 28226 (Utility)	50	12
Ptn 1 of Erf 28227 (Utility)	50	12
Total	100	24

	Existing Road Alignments & Carriage Way Crossing
	Property Boundary
	Proposed subdivision
	Proposed Street Number

DESIGNED	K BURGER	COPYRIGHT RESERVED	
DRAWN	K BURGER		
APPROVED	E SMITH		
DATE	3 AUGUST 2026		
SCALE	1'5000 & 1'200 @ A3		
PLAN NO	ERF28226/27_SUB&CON1		
REVISIONS			

SPECIFICATION & NOTES:
1. ALL DIMENSIONS AND AREAS ARE APPROXIMATE AND SUBJECT TO FINAL SURVEY.

INDEMNITY
DATA PRESENTED ON THIS SHEET REMAINS THE SOLE PROPERTY OF THE CLIENT AND MAY ONLY BE USED WITH THE WRITTEN CONSENT OF THE CLIENT. ELCO PROPERTY DEVELOPMENT MAKES NO WARRANTY OF ANY KIND, EXPRESSED OR IMPLIED, WITH REGARD TO THE DATA AND SHALL NOT BE HELD LIABLE IN ANY EVENT FOR ANY INCIDENTAL OR CONSEQUENTIAL DAMAGES IN CONNECTION WITH OR ARISING OUT OF THE USE OF THIS DATA.

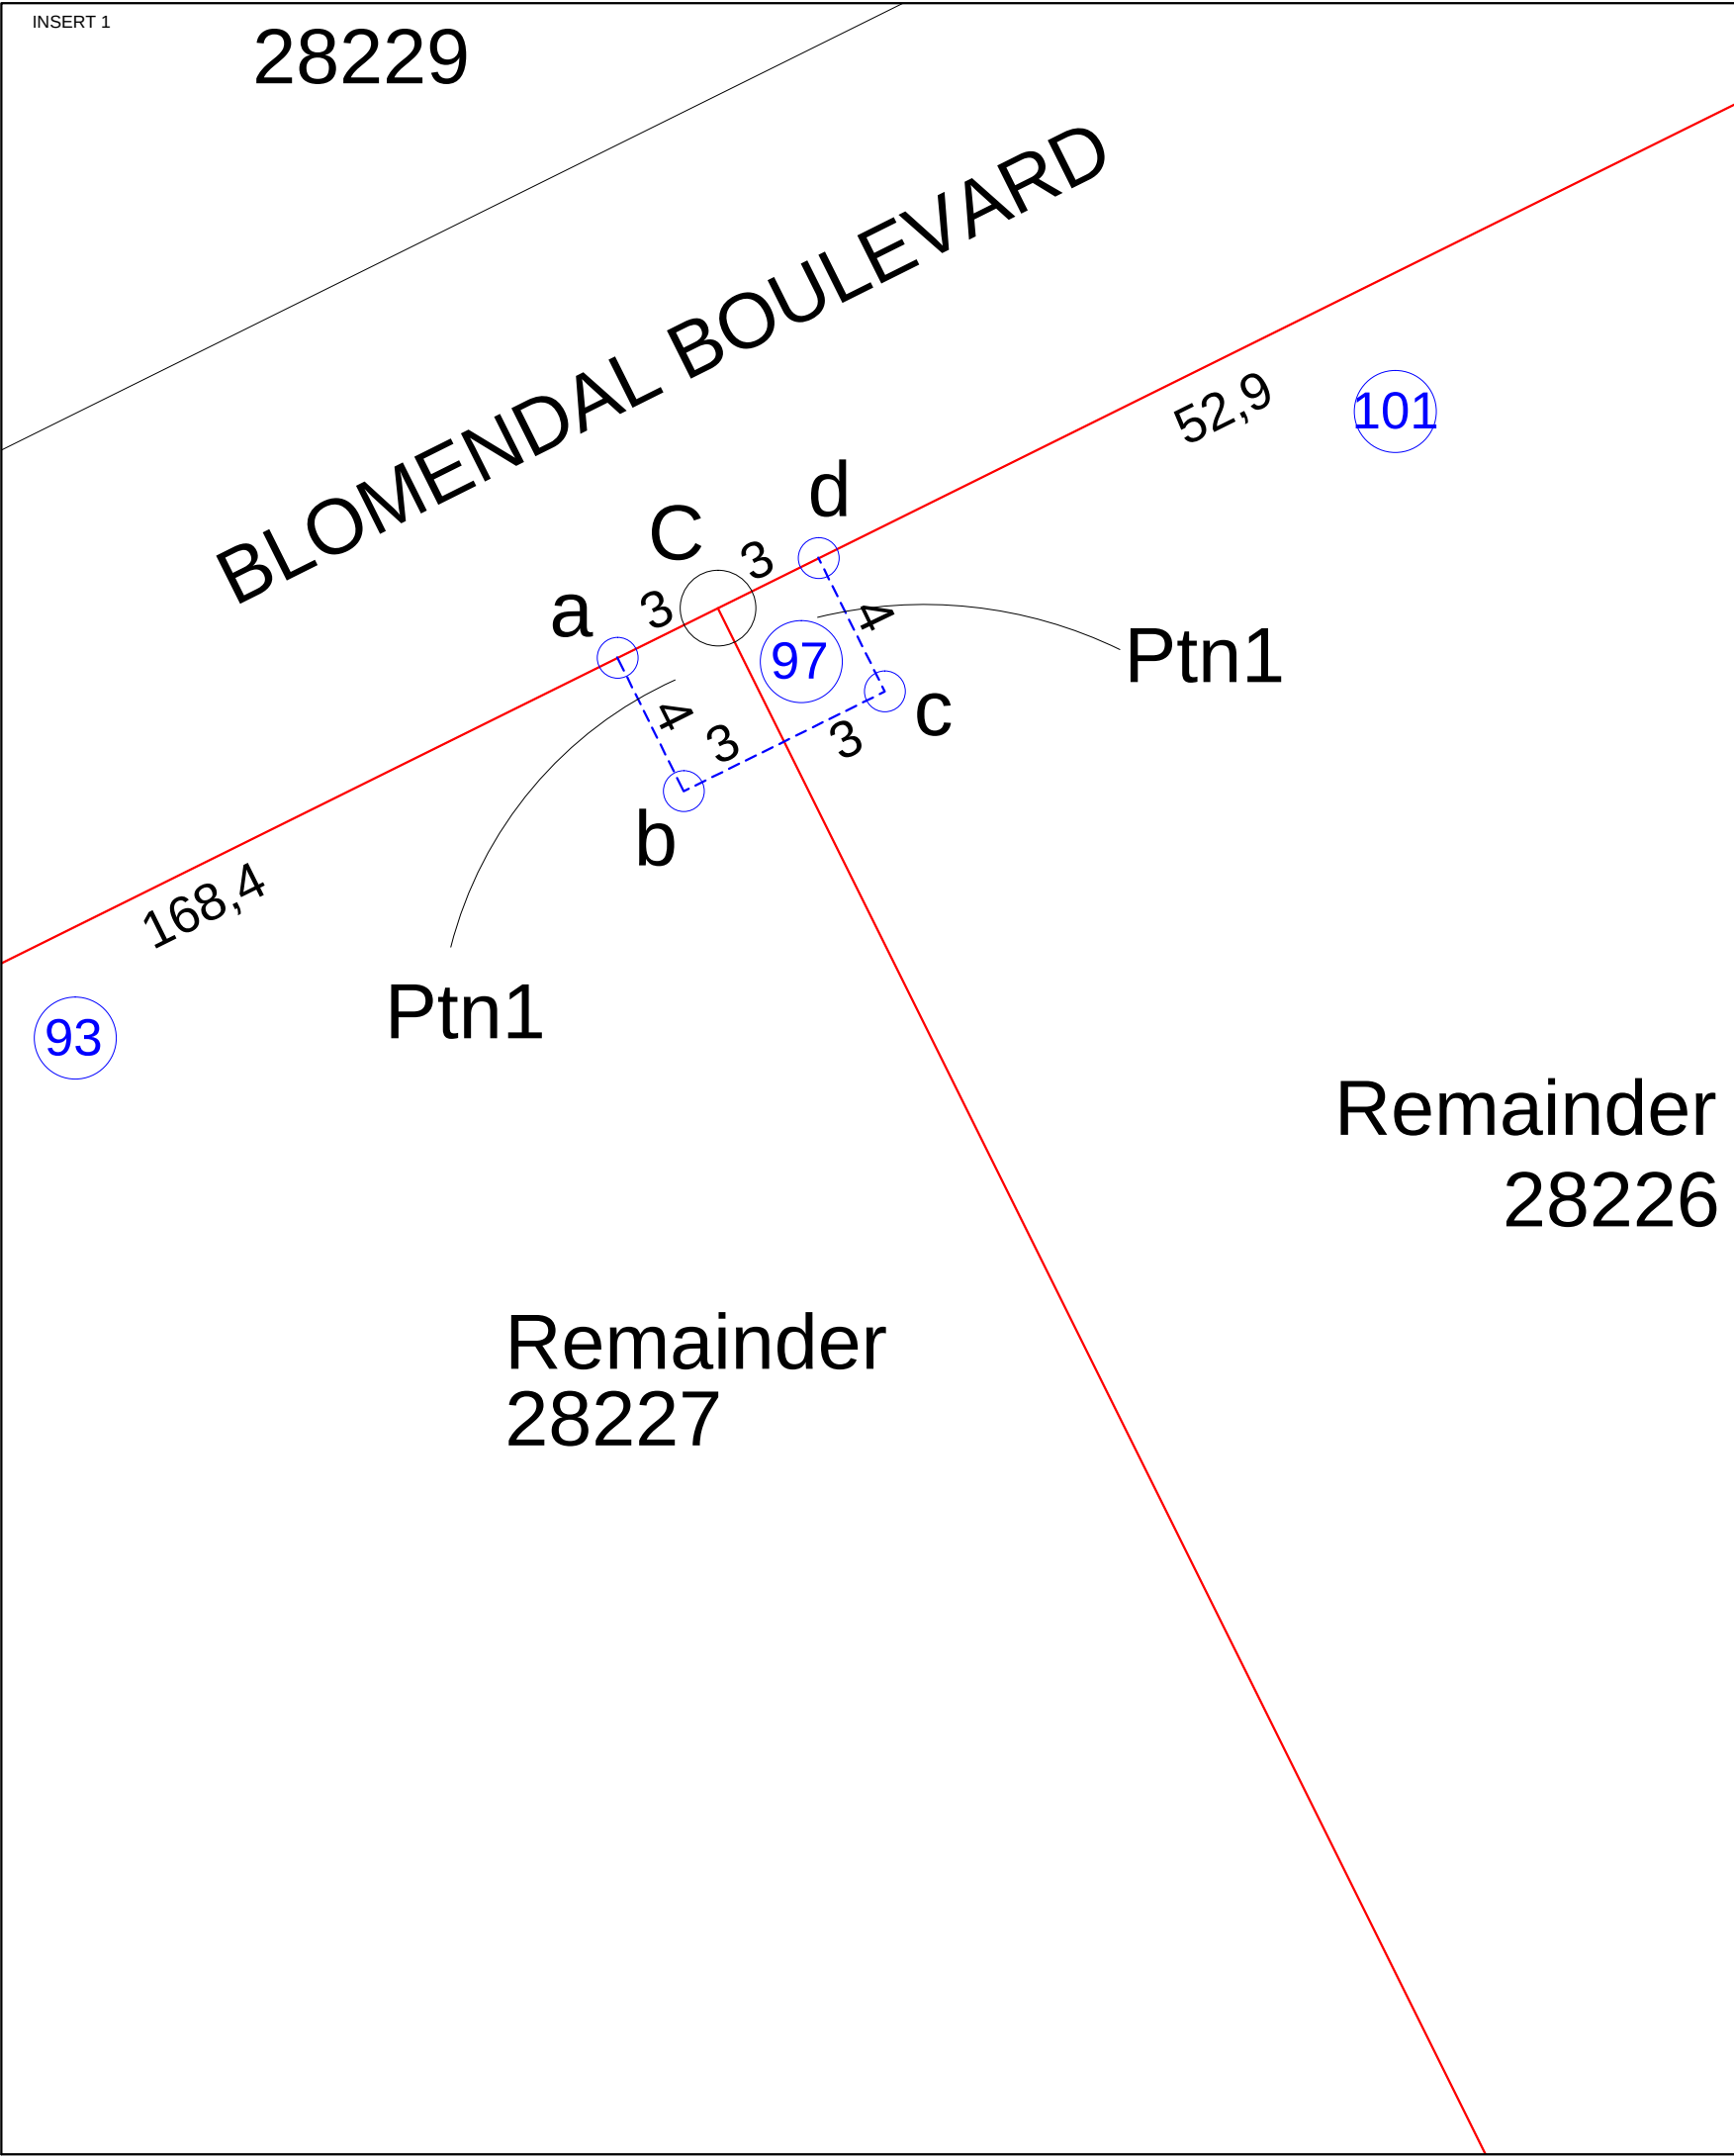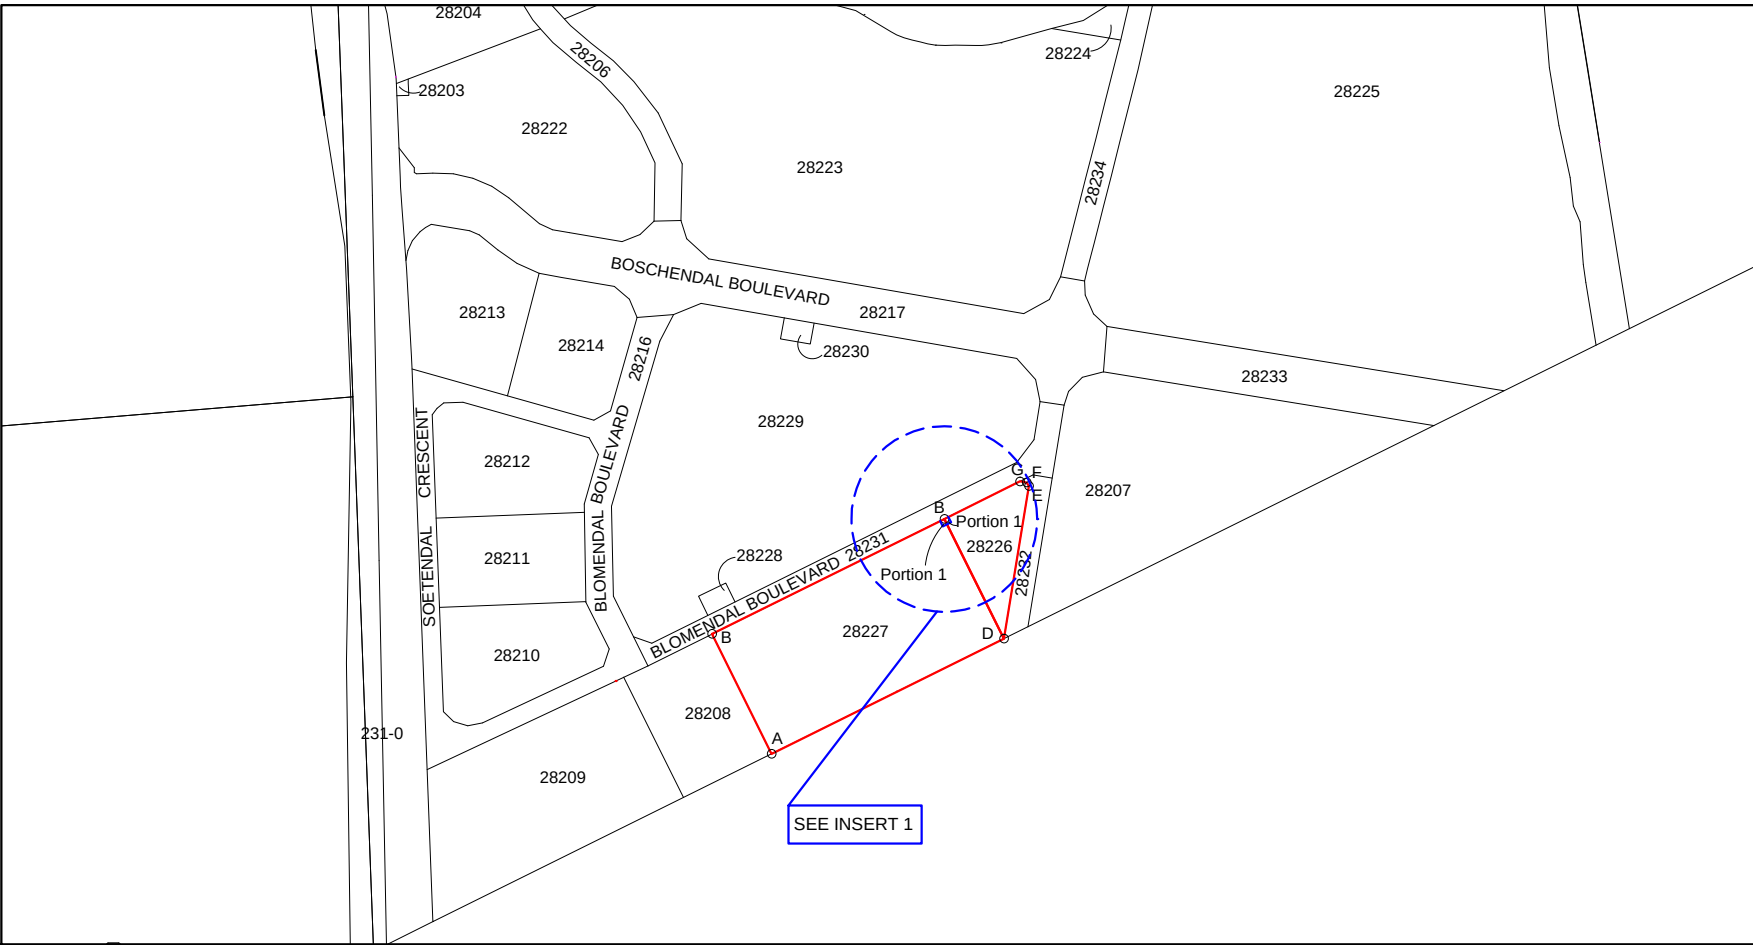

(CDR)

(Kuils River Allotment Area)


General Plan No. 1805/2021

of
Subdivisions of Erf 26397 Kuils River
Vide Diagram No. 1804/2021

comprising 20 erven numbered 26398 to 26417

Situate in the City of Cape Town
Administrative District : Stellenbosch
Province of the Western Cape

Sheet Index Plan

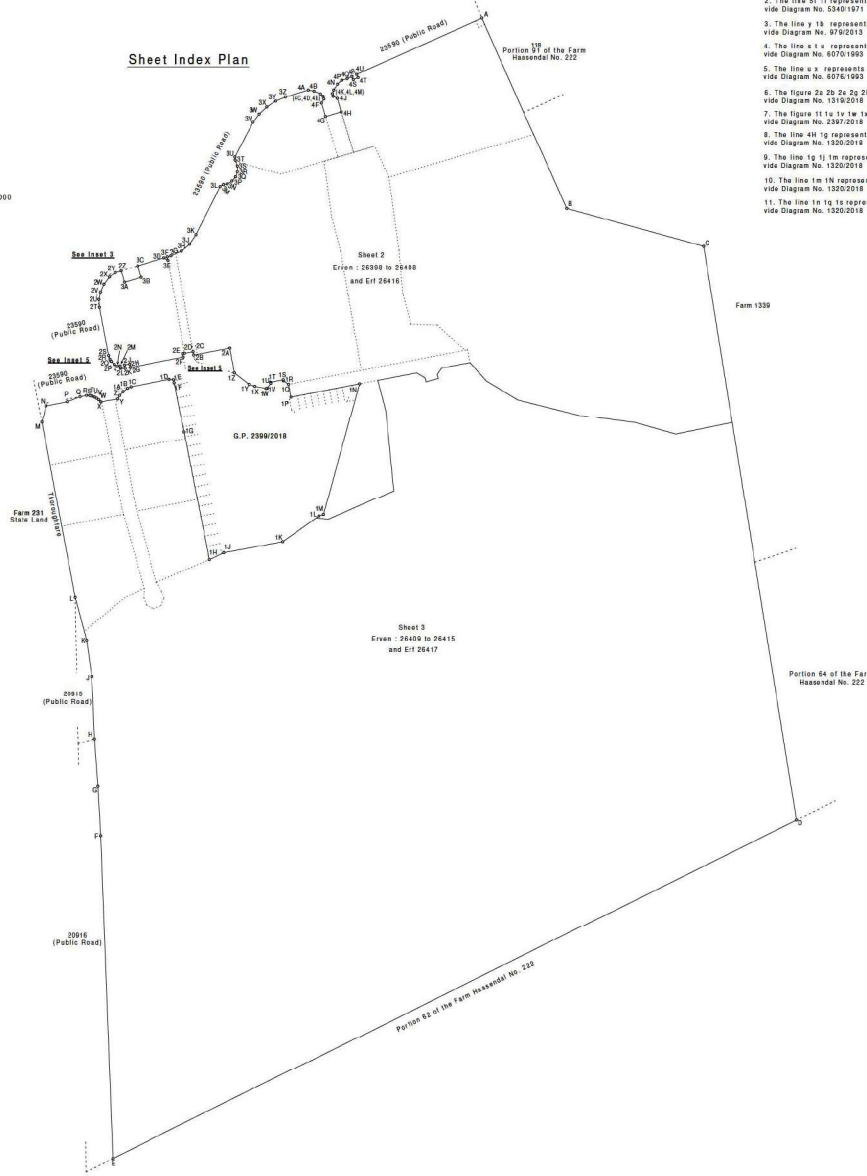

B.S. No. 1805/2021

APPROVED

BY SURVEYOR GENERAL

2021/08/23

SHEET 1 of 4

Case D: 7019/21


2022/02/20


10

SERVITUDE NOTES:

- The line 2a 2b 2c 2hi 2hj 2hk 2kl 2km 2kn 

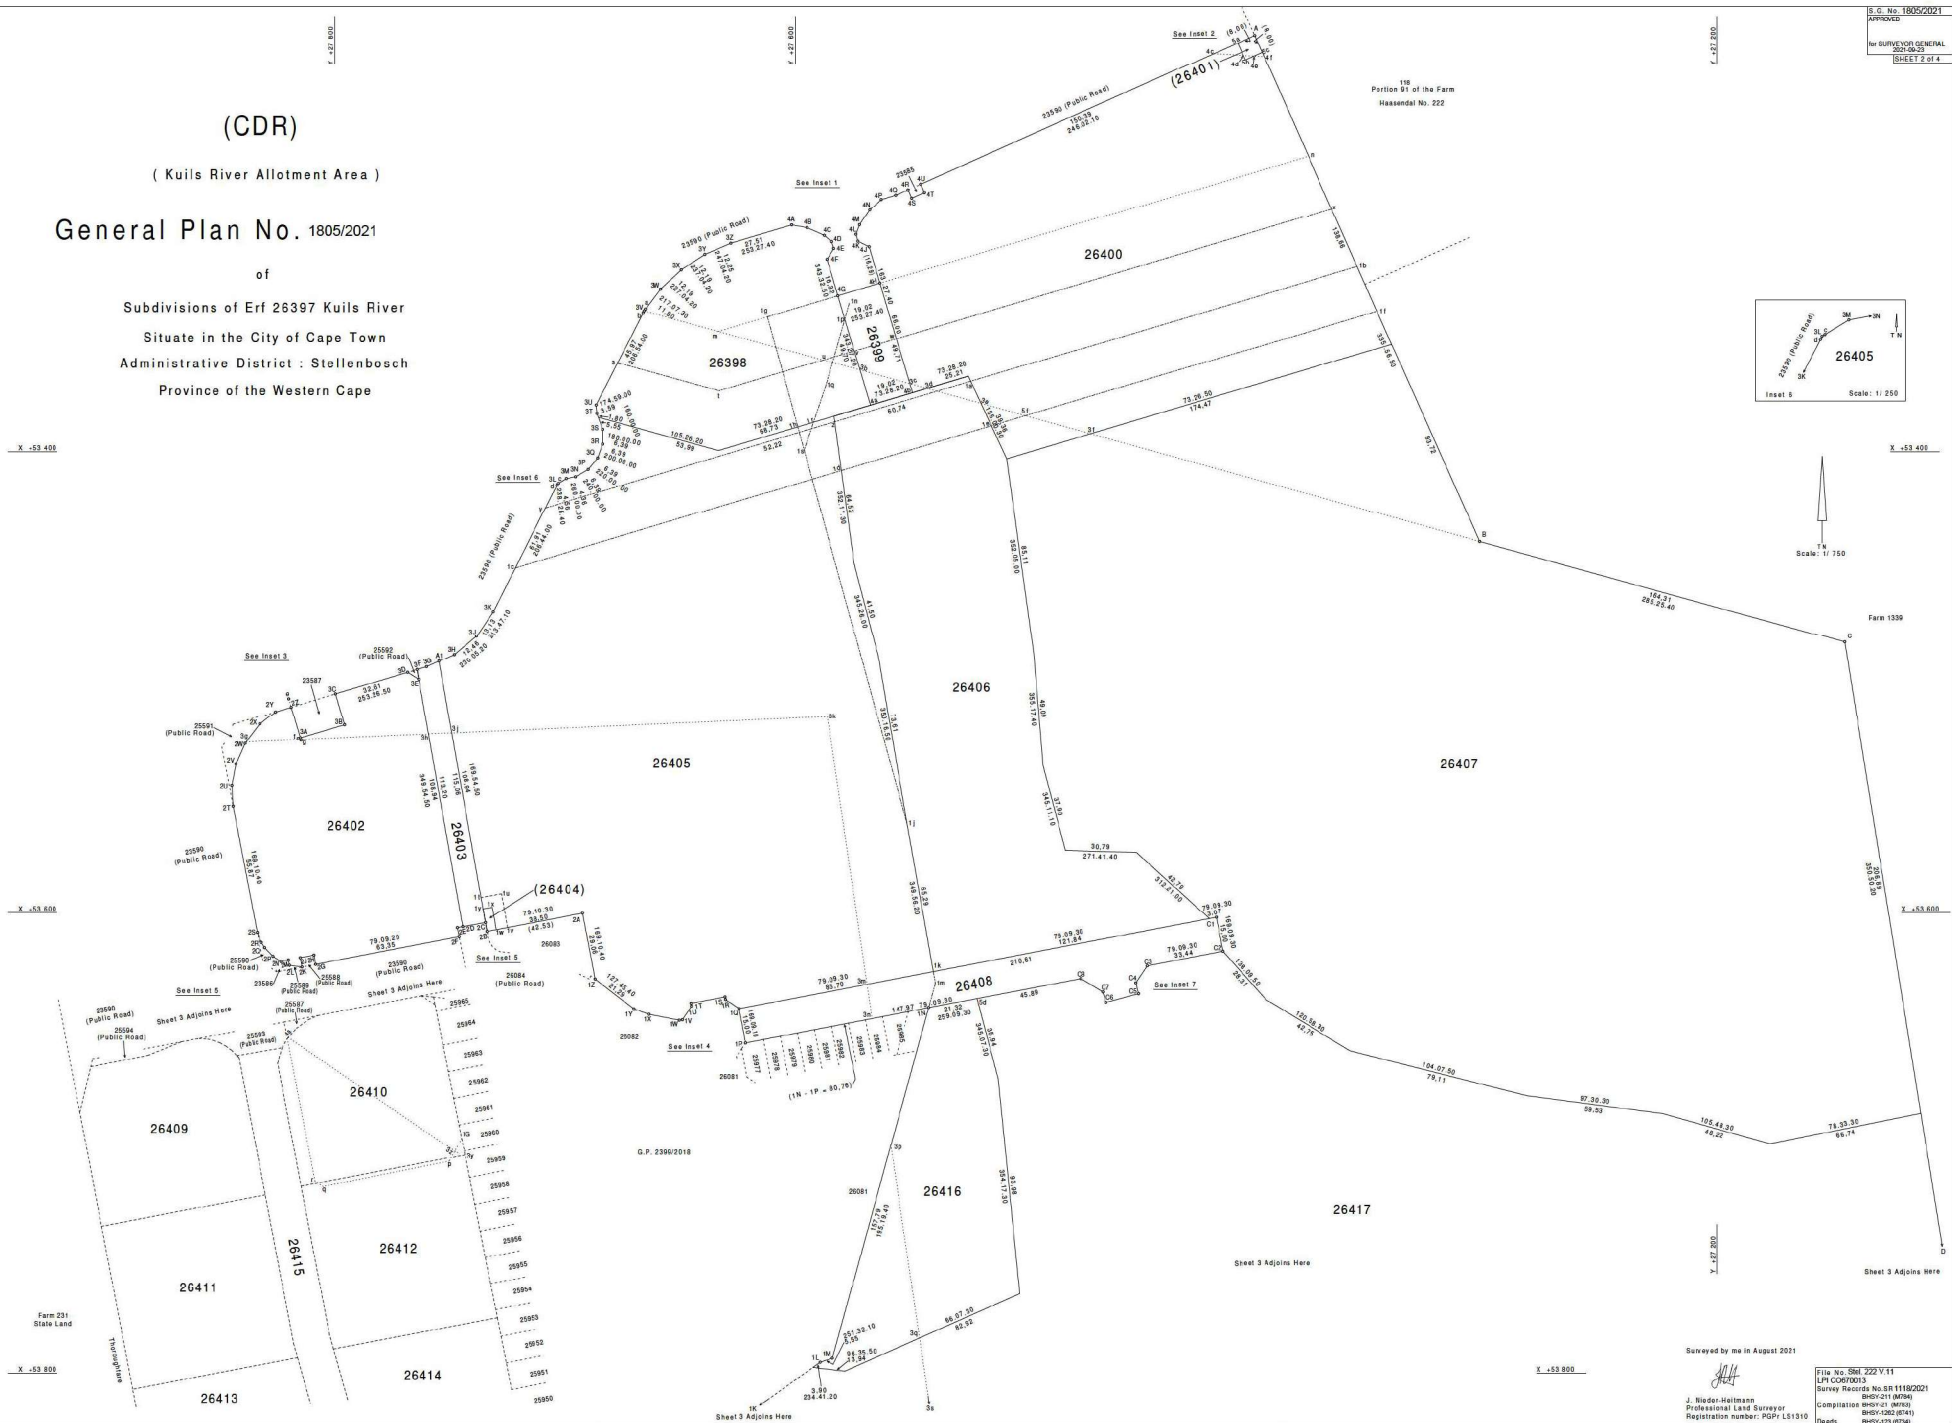

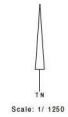





(CDR)
(Kuis River Allotment Area)
General Plan No. 1805/2021
of
Subdivisions of Erf 26397 Kuis River
Situate in the City of Cape Town
Administrative District : Stellenbosch
Province of the Western Cape


X +53 800

X +54 200

X +54 400

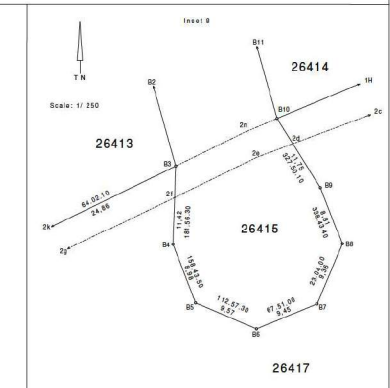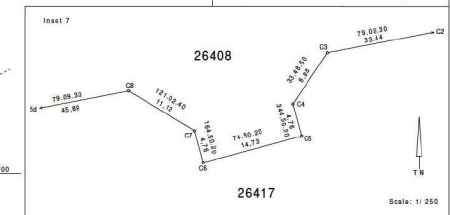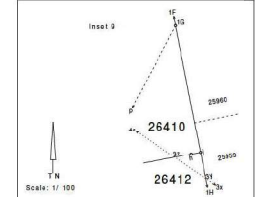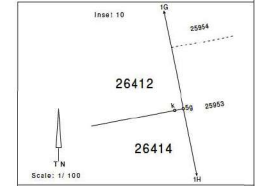

Surveyed by me in August 2021



MAIN FIGURE				AREAS		BEACONS PLACED WIDE SR.
SIDES METRES	ANGLES OF DIRECTION	CO-ORDINATES Y System: WG 19° X		ERF	SQUARE METRES	

(P.S.) denotes Public Street
ha denotes Hectares

A B	11.12	301.02.40	A	+27 476.18	+53 628.66
B C	4.76	344.50.20	B	+27 466.65	+53 634.40
C D	14.73	254.50.20	C	+27 465.41	+53 638.99
D E	21.81	345.09.30	D	+27 451.19	+53 635.14
E F	15.38	340.45.40	E	+27 445.60	+53 656.22
F G	15.33	331.58.10	F	+27 440.54	+53 670.74
G H	15.33	323.10.40	G	+27 433.33	+53 684.27
H J	15.33	314.23.10	H	+27 424.15	+53 696.54
J K	36.89	309.59.30	J	+27 413.19	+53 707.27
K L	18.52	314.35.00	K	+27 384.93	+53 730.97
L M	18.52	323.52.30	L	+27 371.74	+53 743.98
M N	18.52	333.10.00	M	+27 360.82	+53 758.94
N P	18.52	342.27.40	N	+27 352.46	+53 775.47
P Q	14.37	9.41.50	P	+27 346.87	+53 793.13
Q R	26.35	346.24.20	Q	+27 349.29	+53 807.29
R S	14.14	324.38.10	R	+27 343.10	+53 832.91
S T	5.22	354.16.10	S	+27 334.92	+53 844.44
T U	48.59	12.27.00	T	+27 334.40	+53 849.63
U V	20.75	270.03.00	U	+27 344.87	+53 897.07
V W	113.12	241.14.00	V	+27 331.52	+53 881.19
W X	50.63	237.55.00	W	+27 232.36	+53 826.75
X Y	34.03	287.29.20	X	+27 189.47	+53 799.86
Y Z	9.66	270.00.00	Y	+27 157.01	+53 810.09
Z A1	21.62	259.52.50	Z	+27 147.35	+53 810.09
A1 B1	12.50	270.00.00	A1	+27 126.07	+53 806.28
B1 C1	44.29	343.47.20	B1	+27 113.57	+53 806.29
C1 D1	41.61	355.46.50	C1	+27 101.21	+53 848.82
D1 E1	33.79	353.26.20	D1	+27 098.13	+53 890.51
E1 F1	49.92	355.23.20	E1	+27 094.27	+53 924.08
F1 G1	38.94	350.29.00	F1	+27 090.26	+53 973.84
G1 H1	35.08	348.04.70	G1	+27 083.82	+54 012.24
H1 J1	18.99	353.43.20	H1	+27 076.57	+54 046.56
J1 K1	11.33	336.46.20	J1	+27 074.49	+54 065.44
K1 L1	28.08	355.22.00	K1	+27 070.02	+54 075.85
L1 M1	12.32	352.44.00	L1	+27 067.76	+54 103.84
M1 N1	41.95	350.44.30	M1	+27 066.20	+54 116.06
N1 P1	119.44	83.38.10	N1	+27 059.45	+54 157.47
P1 Q1	221.40	99.12.30	P1	+27 166.47	+54 210.51
Q1 R1	30.10	184.26.50	Q1	+27 385.01	+54 175.08
R1 S1	12.22	132.42.20	R1	+27 382.68	+54 145.06
S1 T1	13.55	156.28.30	S1	+27 391.66	+54 136.78
T1 U1	9.51	177.03.20	T1	+27 397.07	+54 124.35
U1 V1	16.04	99.17.30	U1	+27 397.55	+54 114.85
V1 W1	16.73	26.20.00	V1	+27 413.39	+54 112.26
W1 X1	19.33	61.32.50	W1	+27 420.81	+54 127.25
X1 Y1	211.19	99.52.30	X1	+27 437.81	+54 136.47
Y1 Z1	19.74	131.47.30	Y1	+27 645.87	+54 100.25
Z1 A2	12.73	163.09.40	Z1	+27 660.59	+54 087.10
A2 B2	37.44	181.00.00	A2	+27 664.27	+54 074.91
B2 C2	37.10	154.57.30	B2	+27 663.62	+54 037.47
C2 D2	26.36	142.15.10	C2	+27 679.32	+54 003.87
D2 E2	19.17	135.20.50	D2	+27 695.46	+53 985.02
E2 F2	19.25	128.26.30	E2	+27 708.93	+53 969.38
F2 G2	17.52	130.37.50	F2	+27 724.01	+53 957.41
G2 H2	5.96	136.58.20	G2	+27 737.31	+53 946.00
H2 J2	57.57	247.02.10	H2	+27 741.37	+53 941.65
J2 K2	30.92	259.58.40	J2	+27 686.36	+53 919.19
K2 L2	8.11	249.59.40	K2	+27 657.92	+53 913.80
L2 M2	13.66	254.00.10	L2	+27 650.29	+53 911.03
M2 N2	4.27	264.26.00	M2	+27 637.16	+53 907.26
N2 P2	4.58	281.07.50	N2	+27 632.92	+53 906.85
P2 Q2	6.78	287.36.10	P2	+27 628.42	+53 907.73
Q2 R2	3.72	287.40.10	Q2	+27 621.96	+53 909.78
R2 S2	3.72	284.58.40	R2	+27 618.42	+53 910.91
S2 T2	7.31	283.22.30	S2	+27 614.83	+53 911.87
T2 U2	0.42	290.58.50	T2	+27 607.72	+53 913.56
U2 V2	31.86	295.23.50	U2	+27 607.33	+53 913.71
V2 W2	6.89	290.03.20	V2	+27 578.55	+53 927.38
W2 X2	24.12	285.24.30	W2	+27 572.08	+53 929.74
X2 Y2	27.09	300.49.30	X2	+27 548.82	+53 936.15
Y2 Z2	4.45	298.56.20	Y2	+27 525.56	+53 950.03
Z2 A3	5.13	291.52.20	Z2	+27 521.66	+53 952.19
A3 B3	5.55	285.34.20	A3	+27 516.90	+53 954.10
B3 C3	5.57	283.53.50	B3	+27 511.56	+53 955.59
C3 D3	5.13	283.02.00	C3	+27 506.15	+53 956.92
D3 E3	5.13	279.15.10	D3	+27 501.16	+53 958.08
E3 F3	6.50	272.32.40	E3	+27 496.10	+53 958.90
F3 G3	6.50	268.22.40	F3	+27 489.61	+53 959.19
G3 H3	13.48	270.27.40	G3	+27 483.12	+53 959.01
H3 J3	4.11	270.00.00	H3	+27 469.64	+53 959.12
J3 K3	4.43	266.10.30	J3	+27 465.53	+53 959.12
K3 L3	8.53	260.22.00	K3	+27 461.11	+53 958.82
L3 M3	34.57	254.16.30	L3	+27 452.70	+53 957.39
M3 N3	21.76	255.34.00	M3	+27 419.43	+53 948.03
N3 P3	22.60	237.59.20	N3	+27 398.35	+53 942.60
P3 Q3	16.83	233.18.50	P3	+27 379.19	+53 930.62
Q3 R3	0.76	217.27.10	Q3	+27 366.15	+53 921.17
R3 S3	74.42	192.40.10	R3	+27 365.69	+53 920.56
S3 T3	19.89	173.01.10	S3	+27 349.37	+53 847.96
T3 U3	23.45	164.36.40	T3	+27 351.78	+53 828.22
U3 V3	9.27	159.06.00	U3	+27 358.01	+53 805.60
V3 W3	16.22	162.33.10	V3	+27 361.32	+53 796.94
W3 X3	16.22	153.15.00	W3	+27 366.18	+53 781.47
X3 Y3	16.22	143.56.50	X3	+27 373.48	+53 766.98
Y3 Z3	16.22	134.38.40	Y3	+27 383.03	+53 753.86
Z3 A4	36.89	129.59.30	Z3	+27 394.57	+53 742.47
A4 B4	17.16	134.16.10	A4	+27 422.83	+53 718.76
B4 C4	17.16	142.49.30	B4	+27 435.12	+53 705.78
C4 D4	17.16	151.22.50	C4	+27 445.48	+53 693.11
D4 E4	17.16	159.56.10	D4	+27 453.70	+53 678.05
E4 F4	1.86	165.46.20	E4	+27 459.59	+53 661.94
F4 G4	13.08	119.48.00	F4	+27 460.04	+53 660.14
G4 A	25.43	169.09.10	G4	+27 471.40	+53 653.63

H4 J4	19.74	247.55.00	H4	+27 669.29	+54 137.23
J4 K4	211.71	279.52.30	J4	+27 651.00	+54 129.81
K4 L4	18.67	318.09.50	K4	+27 442.43	+54 166.11
L4 M4	15.06	348.00.00	L4	+27 429.98	+54 180.02
M4 N4	16.00	278.21.00	M4	+27 426.84	+54 194.76
N4 P4	148.49	9.18.30	N4	+27 411.01	+54 197.08
P4 Q4	189.19	63.38.10	P4	+27 435.03	+54 343.61
Q4 R4	88.42	153.38.10	Q4	+27 604.54	+54 427.63
R4 S4	47.38	63.38.10	R4	+27 643.81	+54 348.41
S4 T4	51.44	153.38.20	S4	+27 686.27	+54 369.45
T4 U4	59.40	178.49.00	T4	+27 709.10	+54 323.36
U4 V4	113.77	196.22.50	U4	+27 710.33	+54 263.97
V4 H4	19.74	106.58.10	V4	+27 678.25	+54 154.82

	CO-ORDINATES	
Y	System: WG 19°	X

BLOCK CORNERS		
	Y	CO-ORDINATES
		System: WG 19° X
		CONSTANTS 0.00 +3 700 000.00

A5	+27 418.92	+54 245.34
A6	+27 431.65	+54 243.25
A7	+27 695.79	+54 350.22
A8	+27 683.69	+54 354.44
A9	+27 442.46	+54 234.88
A10	+27 430.95	+54 219.79

B5	+27 120.26	+54 187.61
C5	+27 362.13	+53 975.25
C6	+27 373.55	+53 955.53

DESCRIPTION OF BEACONS	
MAIN FIGURE:	
A B C D:	12mm Iron Peg
All other:	Not Beacons

NOTES:	
a.	For Internal Beacon Descriptions, see relevant Survey Record.

Inset 1	Scale 1:500
---------	-------------

