


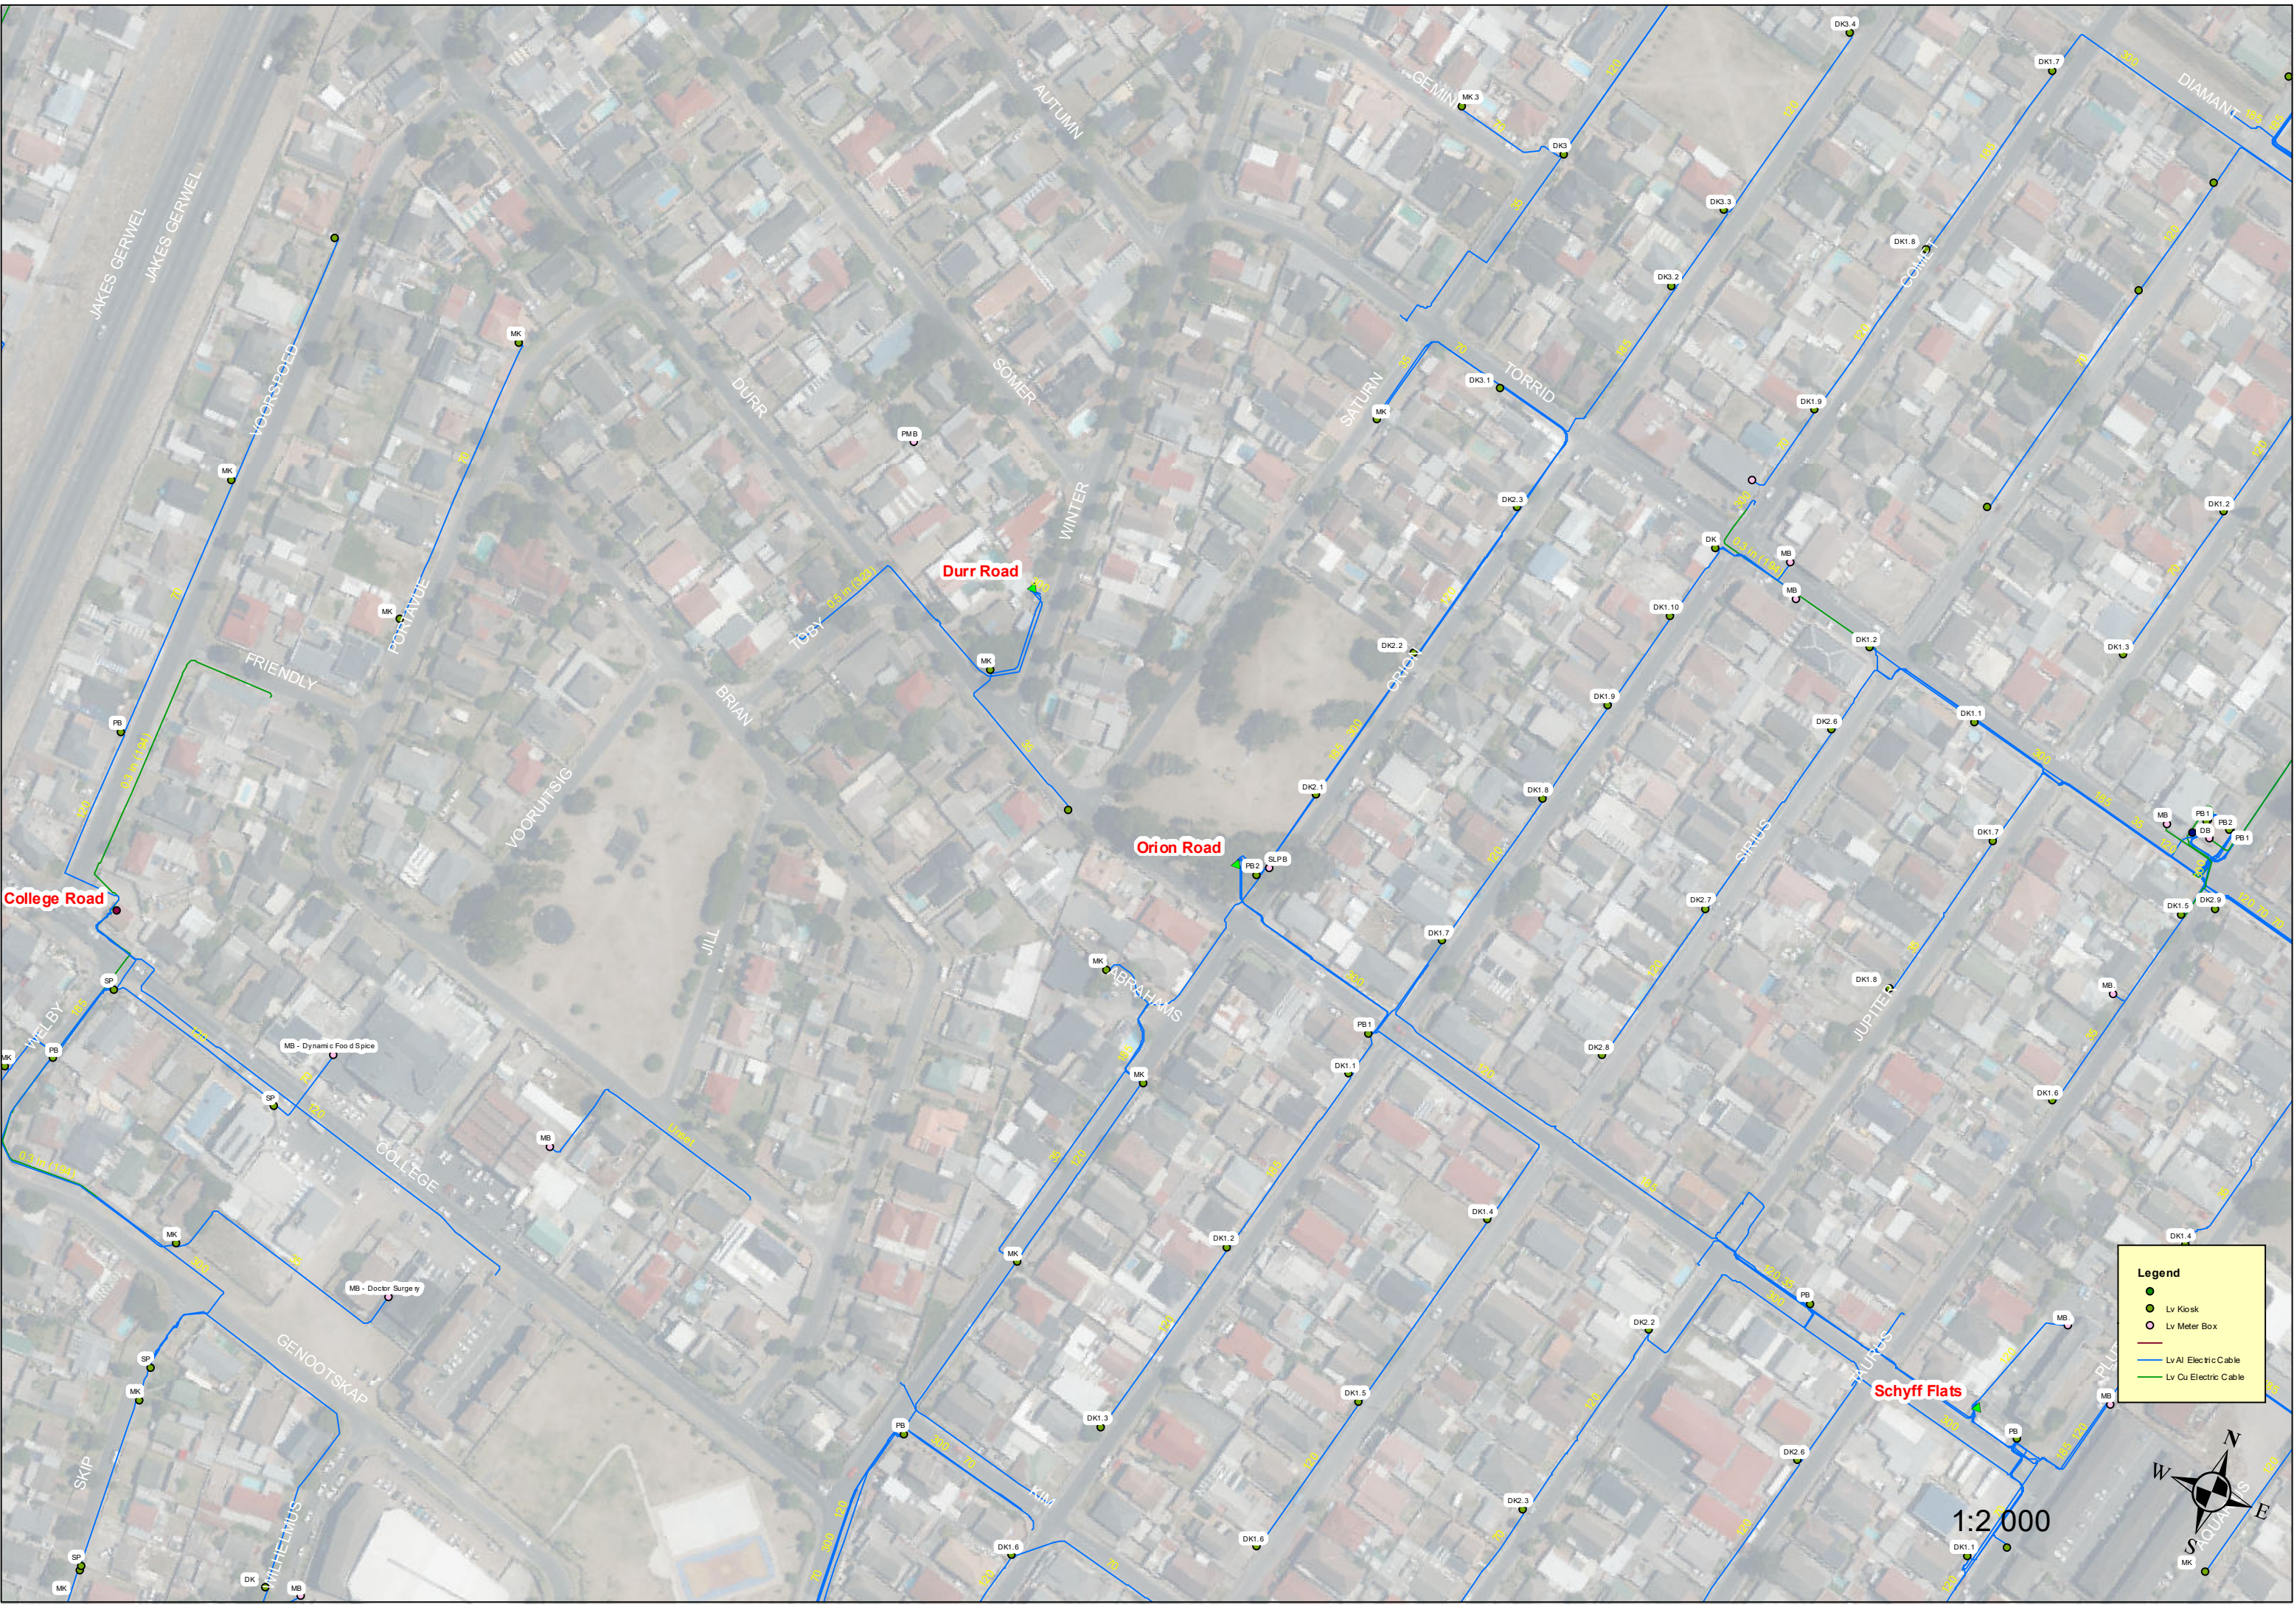

Legend

- LV Kiosk
- LV Meter Box
- LV Al Electric Cable
- LV Cu Electric Cable



1:2,000