
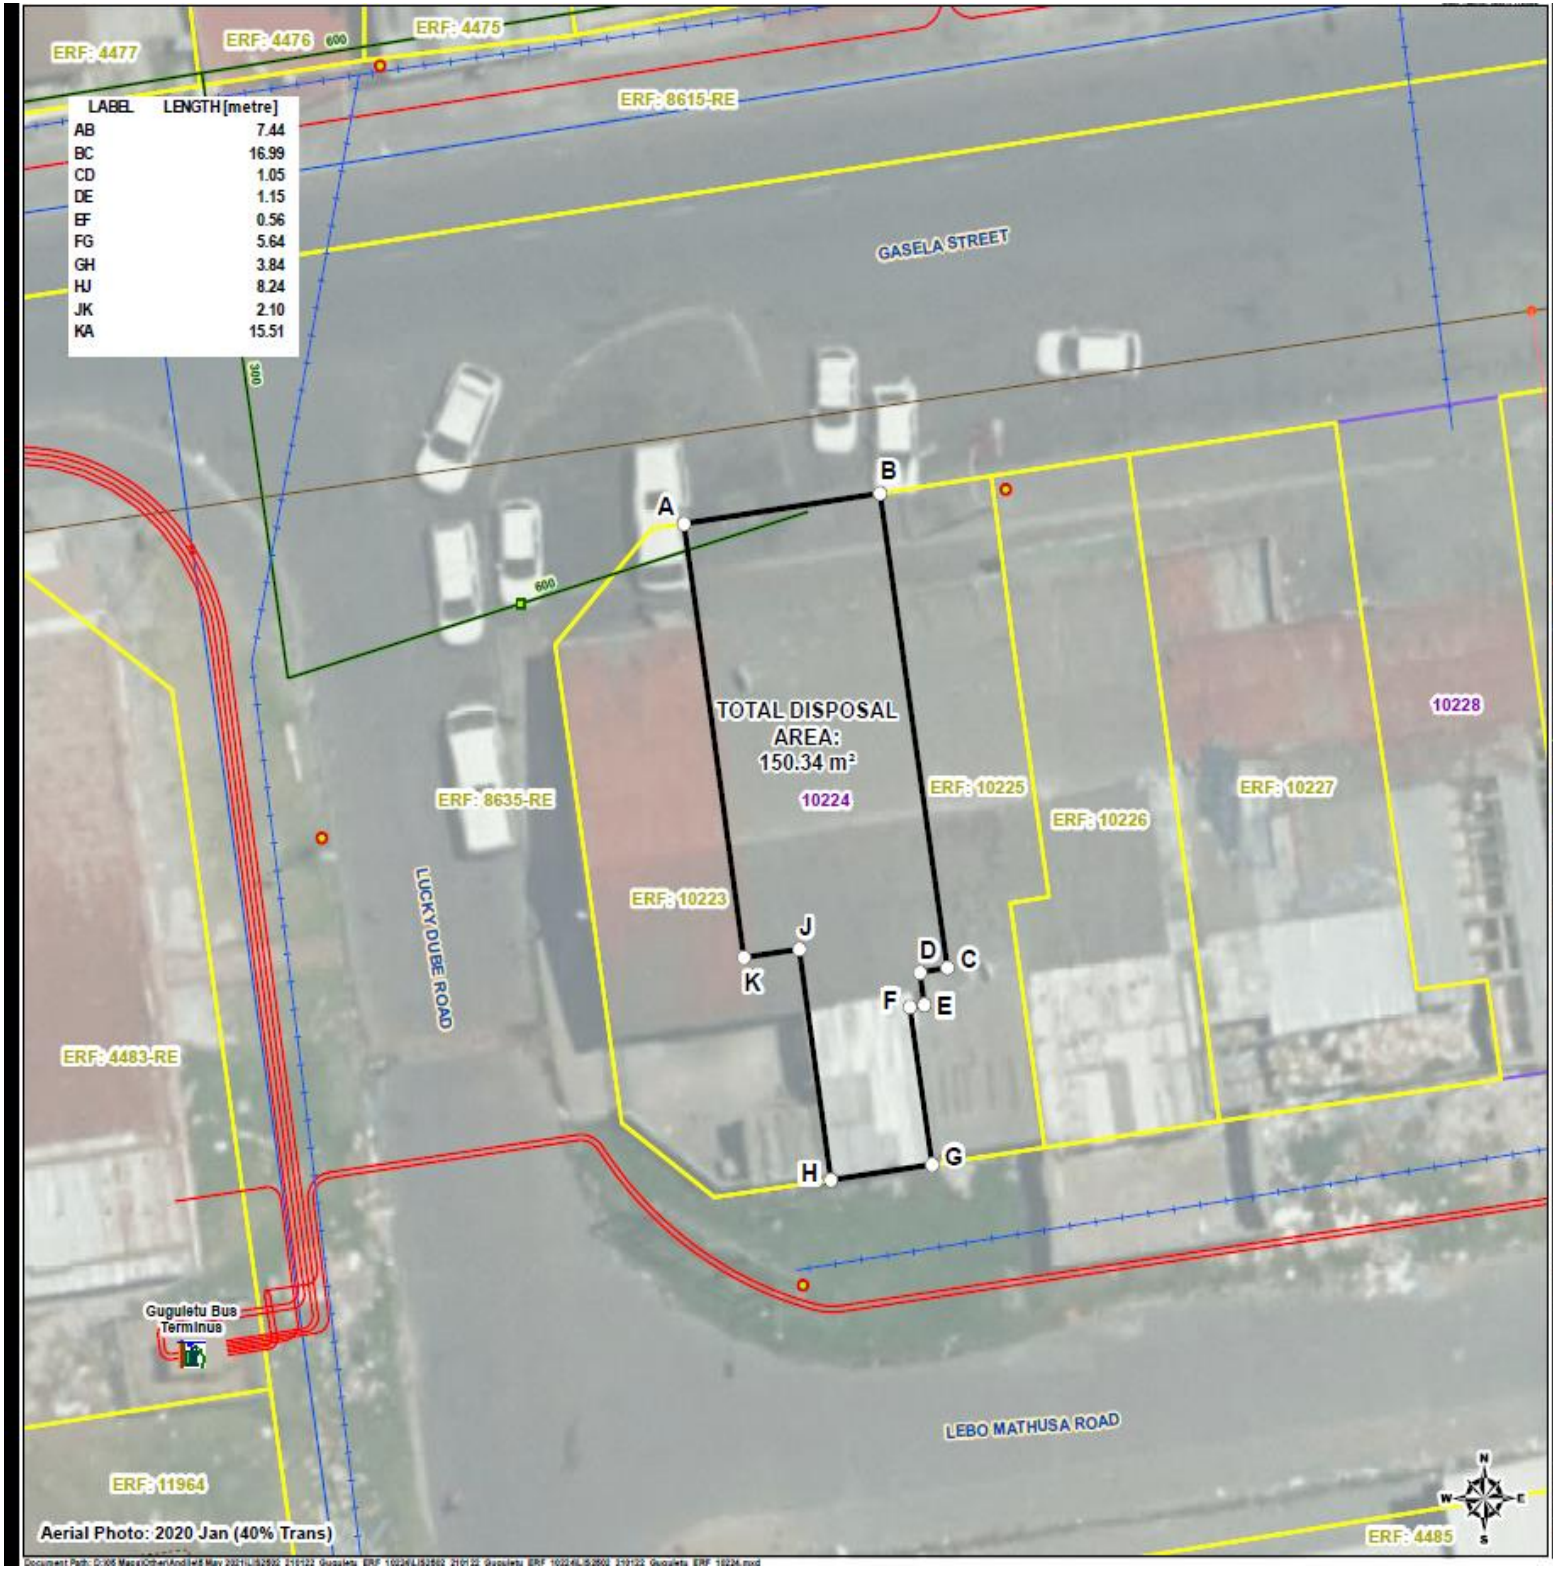


PROPERTY ANALYSIS
GUGULETU - ERF 10224
GUGULETU

Project

Rev No: 0

Overview

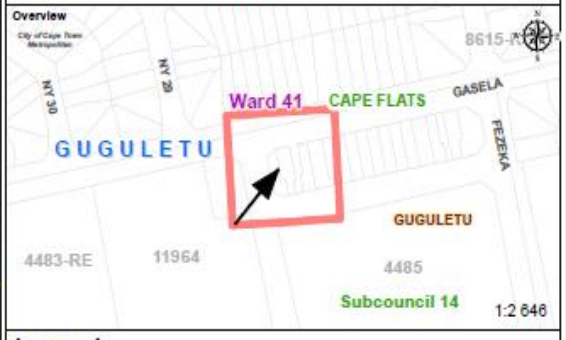

Legend:

- Disposal Area
- Elec - Substations
- Streetlight
- Elec - Overhead Lines
- Elec - Underground Cables
- Water - Valves Reticulation
- Water - Mains Reticulation
- Sewer - Connection Line
- Sewer - Manholes
- Sewer - Mains Reticulation
- Catchpit
- STW - Pipe

Property

- Confirmed
- Registered
- Servitude

Notes:

1) The figure **ABCDEFGHJK** represents a confirmed **ERF 10224 GUGULETU**, in extent of 150.34 m²; a portion of a remainder of **ERF 8635 GUGULETU**. Confirmed Zoning Scheme: **General Business 4**, Registered Zoning Scheme: **Transport 2 : Public Road and Public Parking** owned by **City Of Cape Town**.

2) Title Deed No. **T71938/1994**.

3)

Ward Number: 41, Subcouncil: 14

Scale

Meters

0 1 2 4 6 8 10 12 14 16 18

Drawn By: **Andile Zigoxo**
Email: **andile.zigoxo@capetown.gov.za**
Telephone: **+27 (0) 21 400 2948**
Date: **Thursday, 06 May 2021**

CITY OF CAPE TOWN
ISIXEKO SASEKAPA
STAD KAAPSTAD

City Of Cape Town Metropolitan Municipality
Property Management: GIS and Surveys
Civic Center
Cape Town
8001

Private Bag X298
Cape Town
8300

Tel: +27 (0) 21 400 2226
Email: mashudu.mudau@capetown.gov.za

Project Manager: **Hazel Davids**

Case Nr: **LIS2502**

File Reference: **HO14/3/4/3/1080/A26**

Disclaimer
City of Cape Town accepts no responsibility for the accuracy or completeness of the data presented on this map and will not be held liable for damages, including loss of profits or consequential damages, arising out of the use of this information.

Document Path: D:\GIS Maps\Other\Andile\8 May 2021\LIS2502_210122_Guguletu_ERF_10224\LIS2502_210122_Guguletu_ERF_10224_A3.mxd