


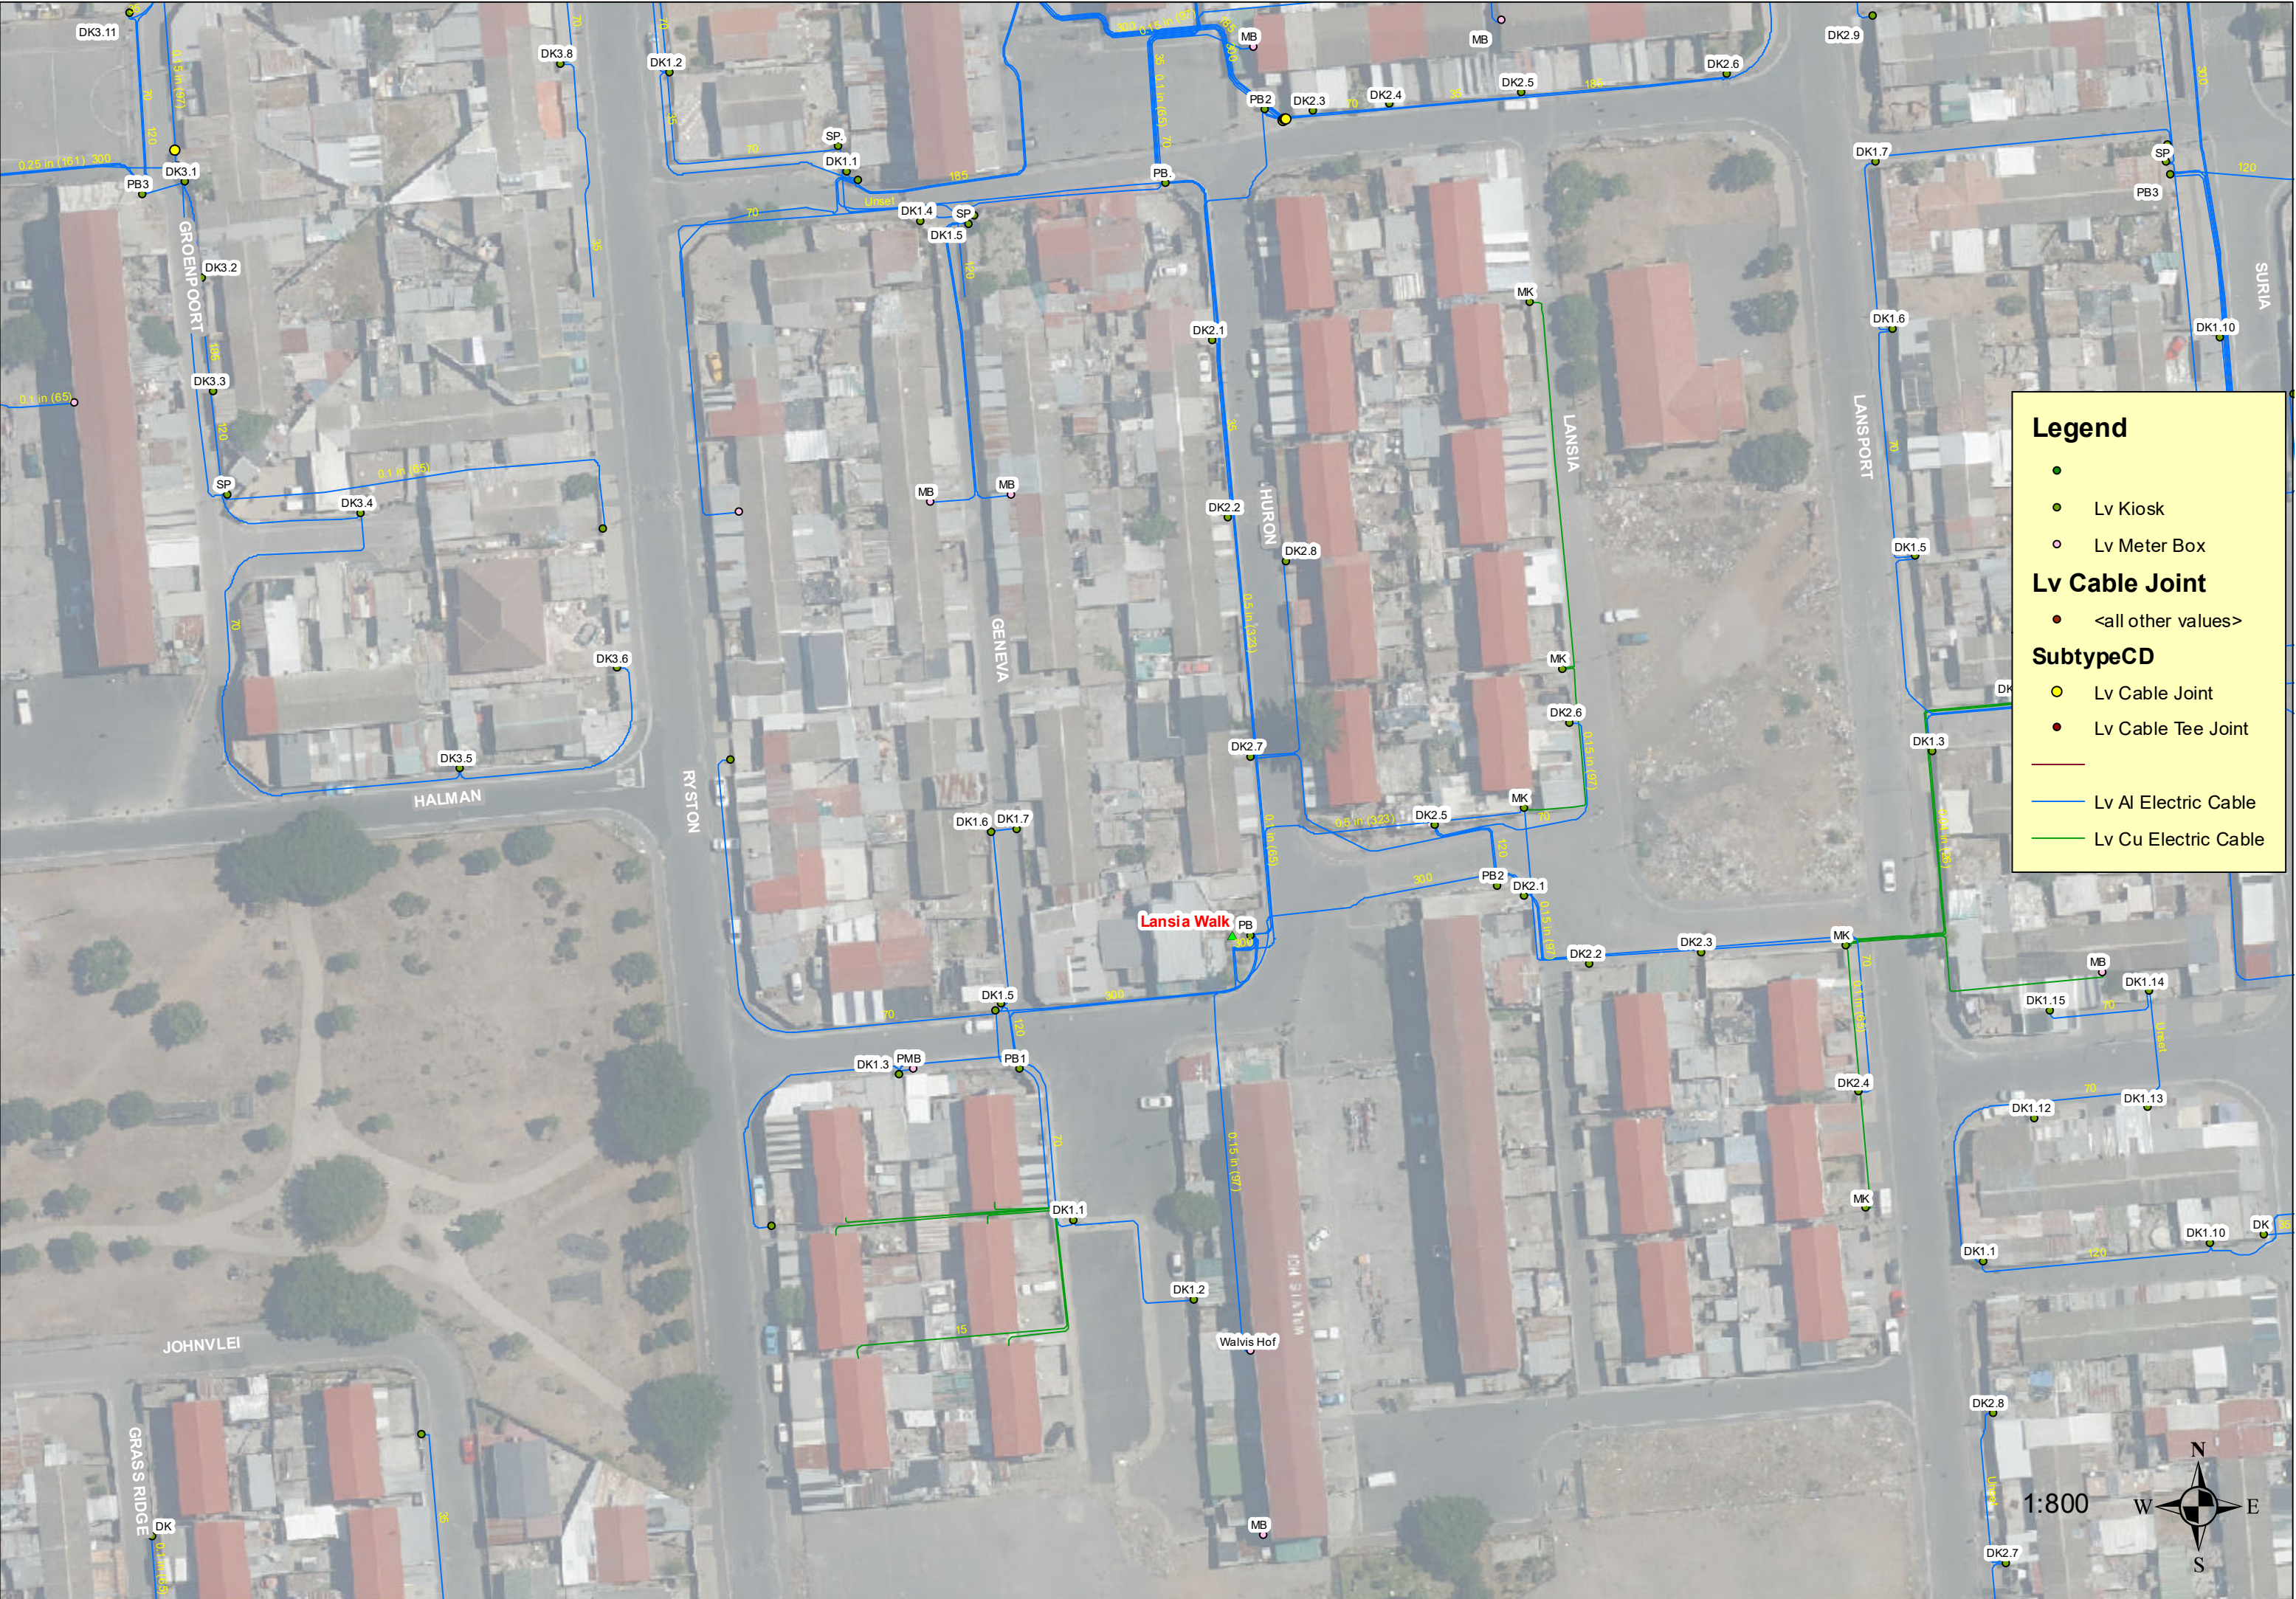

Legend

- Lv Kiosk
- Lv Meter Box

Lv Cable Joint

- <all other values>

SubtypeCD

- Lv Cable Joint
- Lv Cable Tee Joint

- Lv Al Electric Cable
- Lv Cu Electric Cable

1:800

