


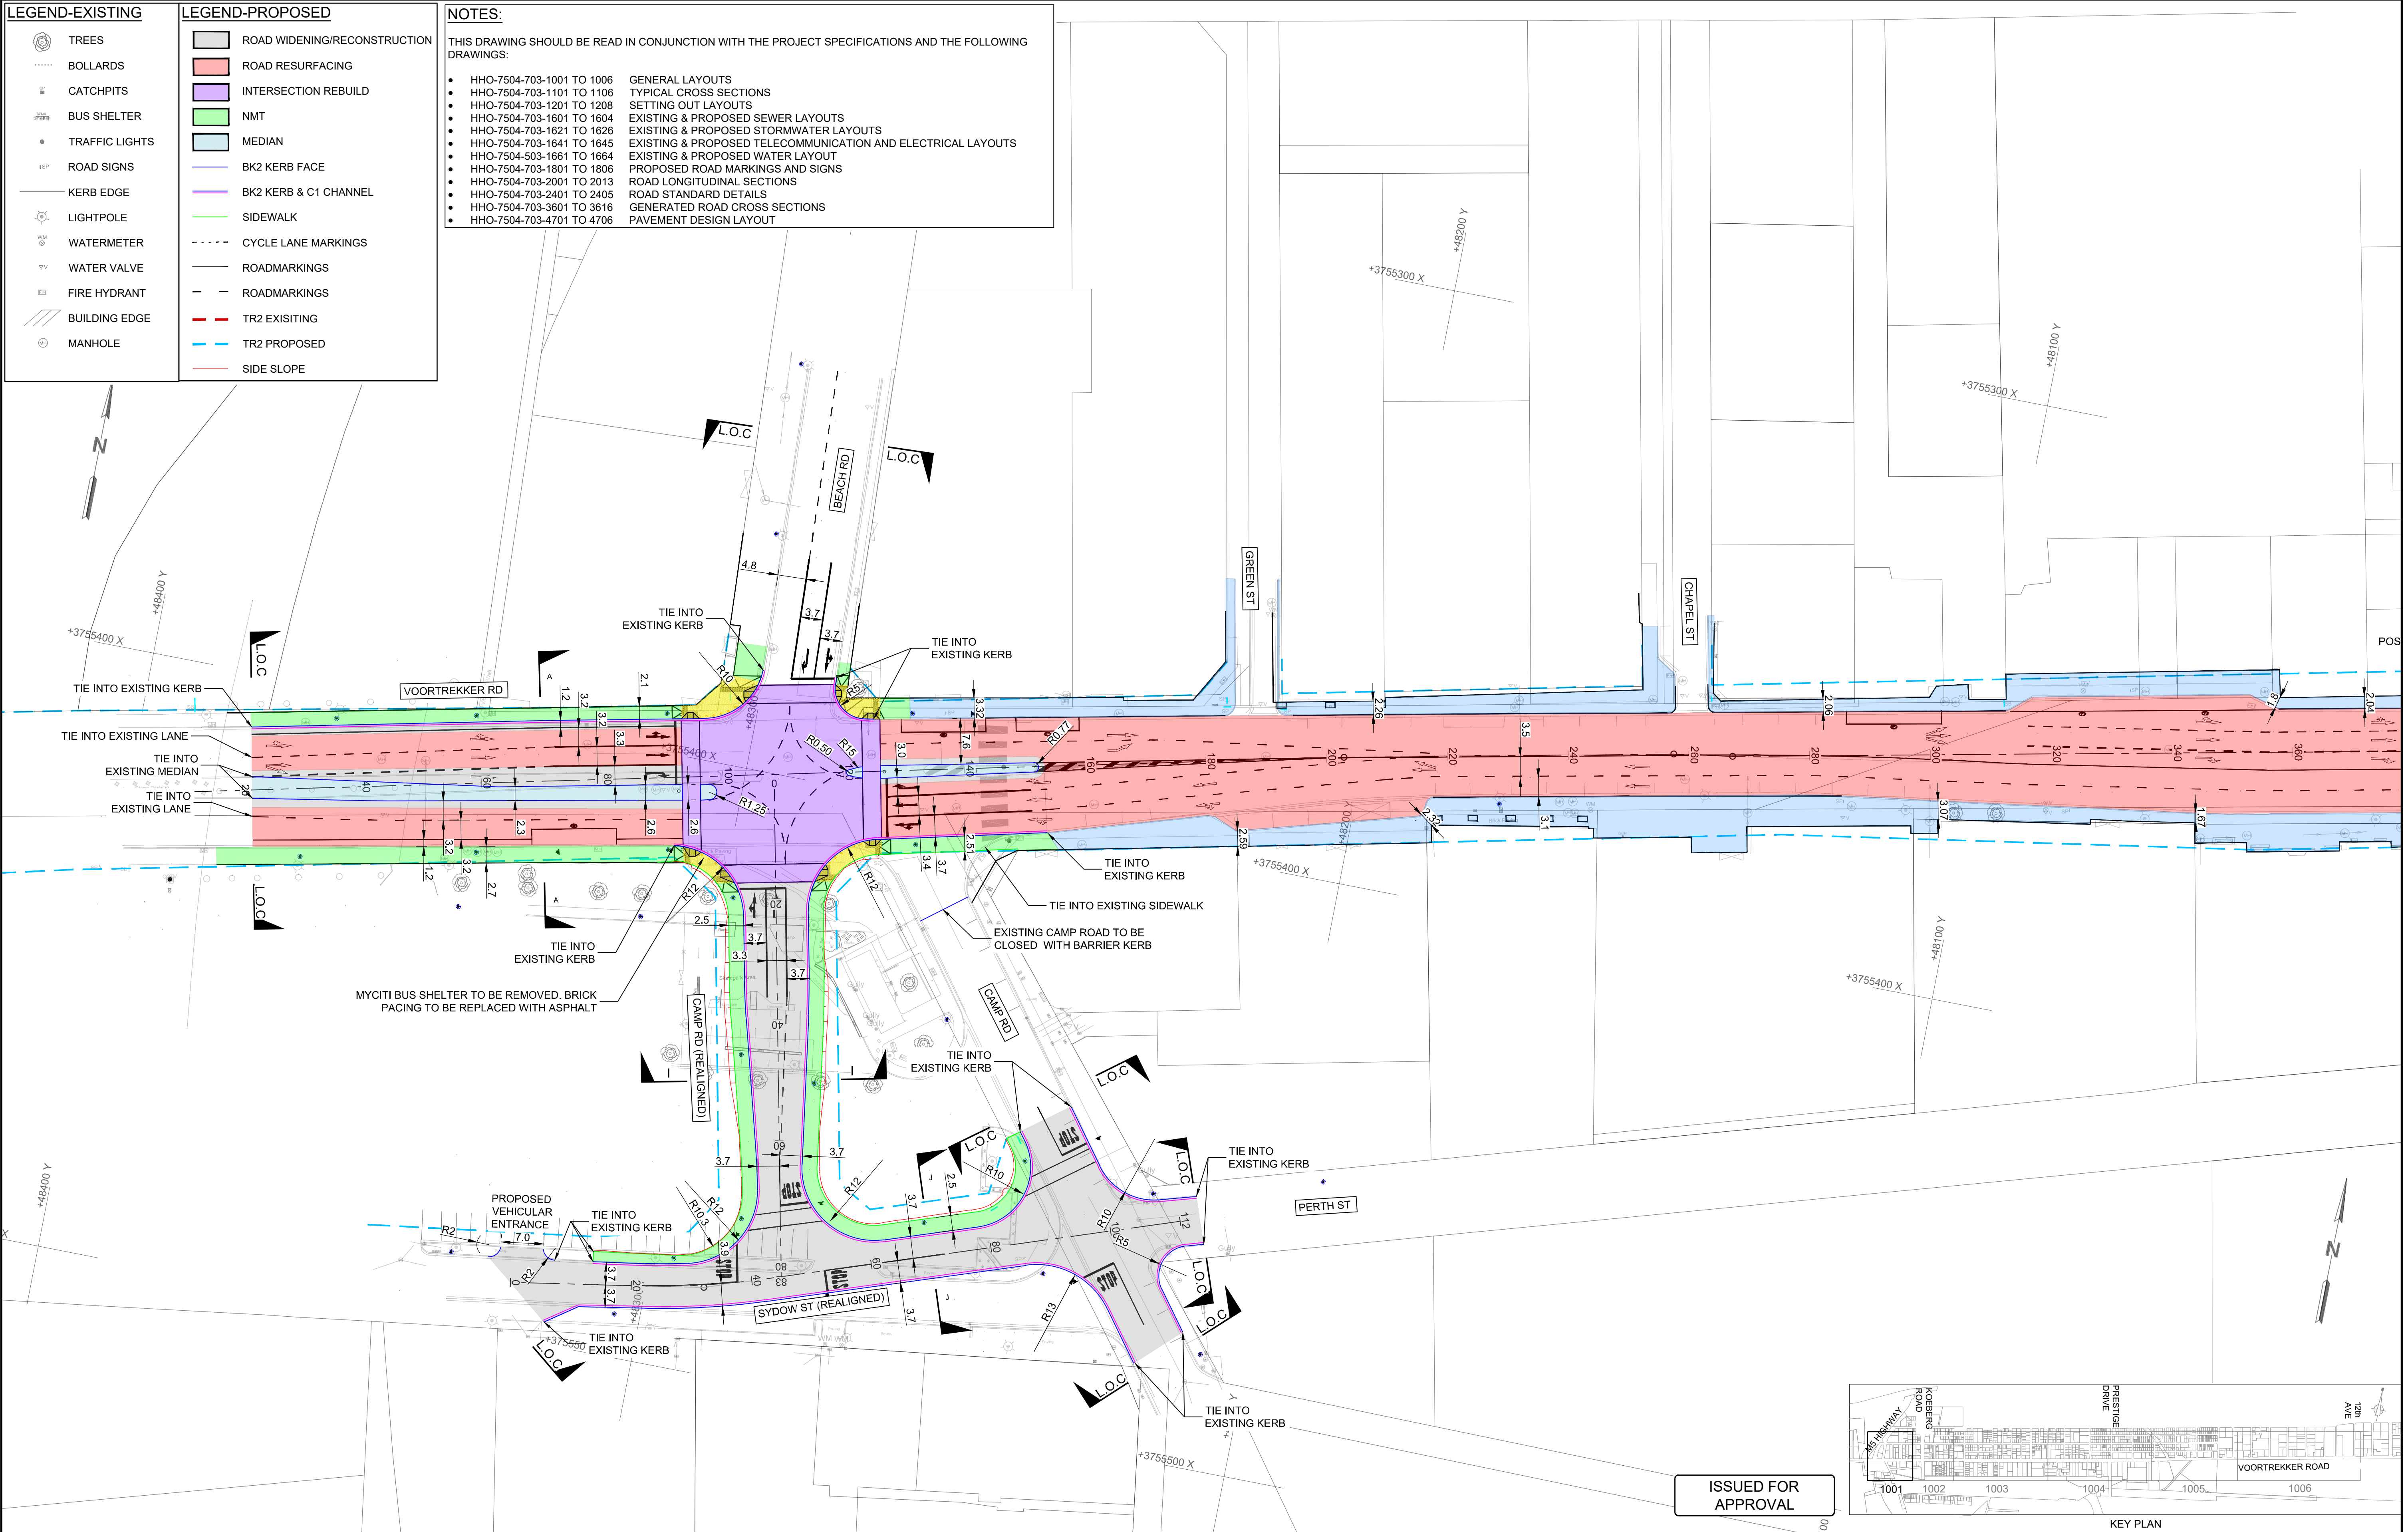

THIS DOCUMENT HAS BEEN PREPARED IN ACCORDANCE WITH THE SCOPE OF HHO'S APPOINTMENT. HHO ACCEPTS NO LIABILITY FOR ANY USE OF THIS DOCUMENT OTHER THAN BY ITS CLIENT AND ONLY FOR THE PURPOSES FOR WHICH IT WAS PREPARED AND PROVIDED. © HHO 2018

DO NOT SCALE FROM THIS DRAWING. ONLY WRITTEN DIMENSIONS SHALL BE USED. DIMENSIONS AND LEVELS ARE TO BE VERIFIED ON SITE BY THE CONTRACTOR BEFORE COMMENCING ANY WORK. ANY DISCREPANCIES ARE TO BE REPORTED TO THE ENGINEER FOR VERIFICATION.

ON ORIGINAL

0 5 10 15 20 25 30 40 50 60mm

Rev	Date	Prepared by	Checked by	Approved by	Consultant Revision Details	Status
C	04/12/2024	RPret	PF	PF	ISSUED FOR INFORMATION	IFI
B	15/07/2024	RE	MG	PF	ISSUED FOR APPROVAL	IFA
A	26/10/2023	RE	RA	PF	ISSUED FOR DETAIL DESIGN	IFT

Client

CITY OF CAPE TOWN
ISIXEKO SASEKAPA
STAD KAAPSTAD

Making progress possible. Together.

Client Approval

Consultant Name
PAUL FARIA

Consultant Signature

Date
20080318

Date
15/07/2024

Project Title
VOORTREKKER ROAD CORRIDOR
PHASE 1B- DETAIL DESIGN

Drawing Title
GENERAL LAYOUT
SHEET 1 OF 6
(DRAFT)

hho

14 FLOOR, THE TOWERS SOUTH,
2 HERTZOG BOULEVARD,
CAPE TOWN, SOUTH AFRICA,
8001

TEL: +27 21 425 2870
WEB: www.hho.co.za
EMAIL: enquiries@hho.co.za

Client Number
CPX.0010465

Scale
1:500 @ A1

Drawing Number
HHO-7504-703-1001

Rev
B